PIZZA TIME THEATRE

5348 N. BLACKSTONE

FRESNO, CA

5384 N. BLACKSTONE

DESCRIPTION	SHT. #
SITE PLAN	S-1
FLOOR PLAN	A-1
ELEVATIONS	A-2
DETAILS	A-3
FENESTRATION	A-4
ELECTRICAL	E-1
MECHANICAL - PLUMBING	M-1

THE REQUIREMENTS OF THE STATE OF CALIFORNIA ENERGY CONSERVATION STANDARDS TITLE 24 PURSUANT TO JULY 19, 1978 HAVE BEEN INCLUDED IN THE DESIGN EFFECTED BY THIS SET OF DRAWINGS CONFORMS WITH THESE REQUIREMENTS.

RECEIVED

DO NOT SCALE DRAWING

Pizza Time Theatre Inc.

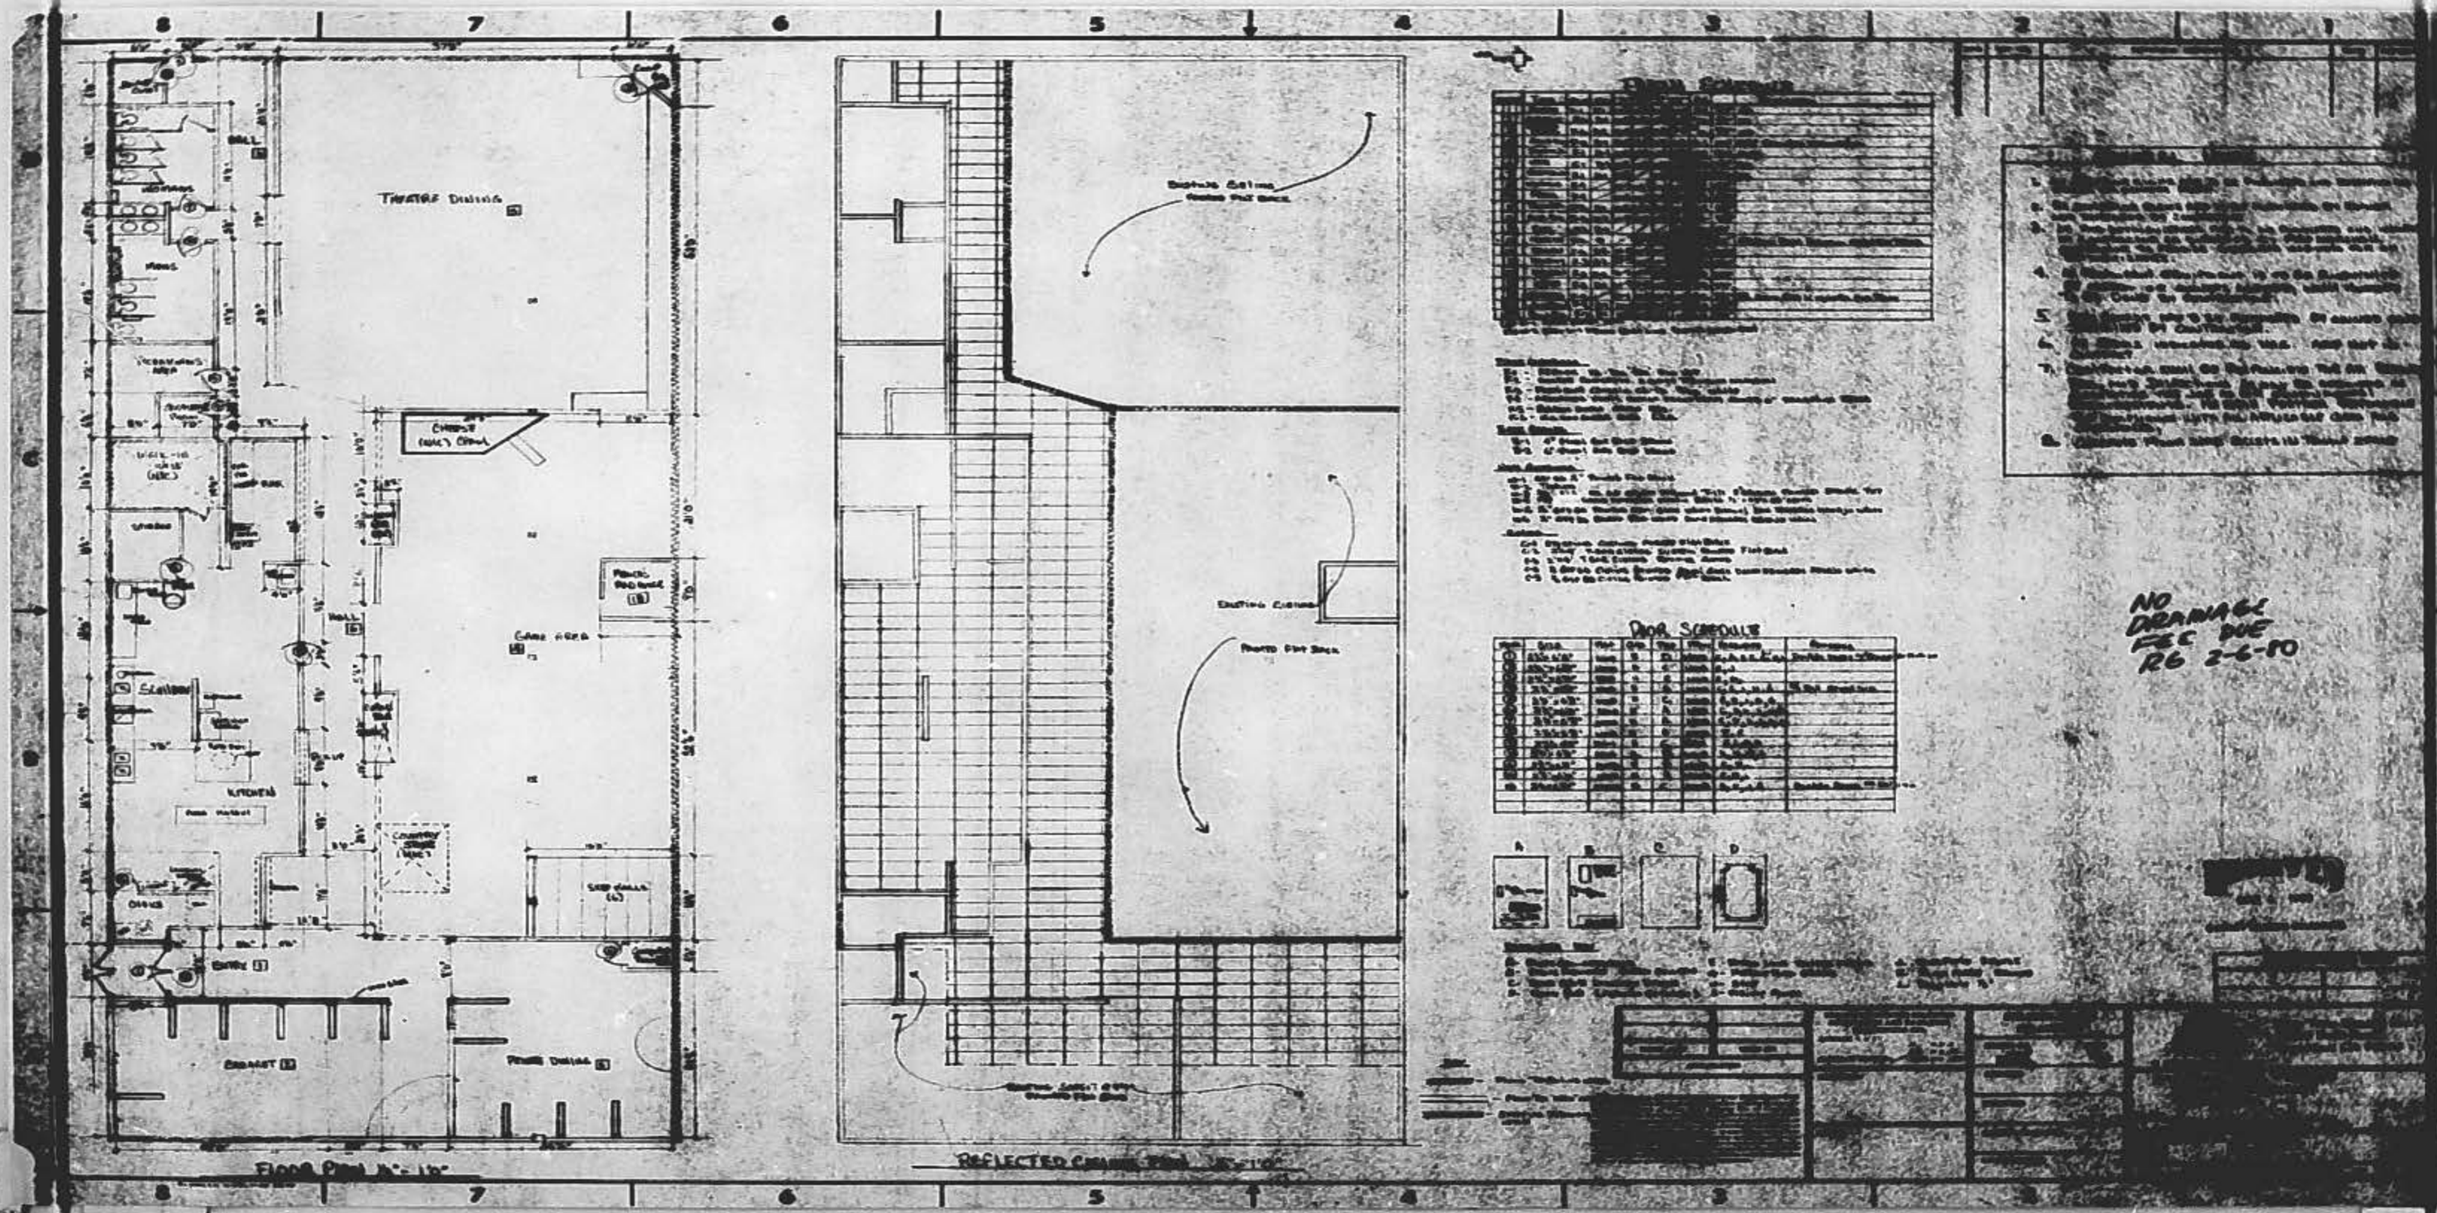
8
7
6
5
4
3
2
1
THEATRE DINING
KITCHEN
ENTRY
STORAGE
FLOOR PLAN
REFLECTED CEILING PLAN
DOOR SCHEDULE
NO DRAINAGE REQ DUE RG 2-6-80

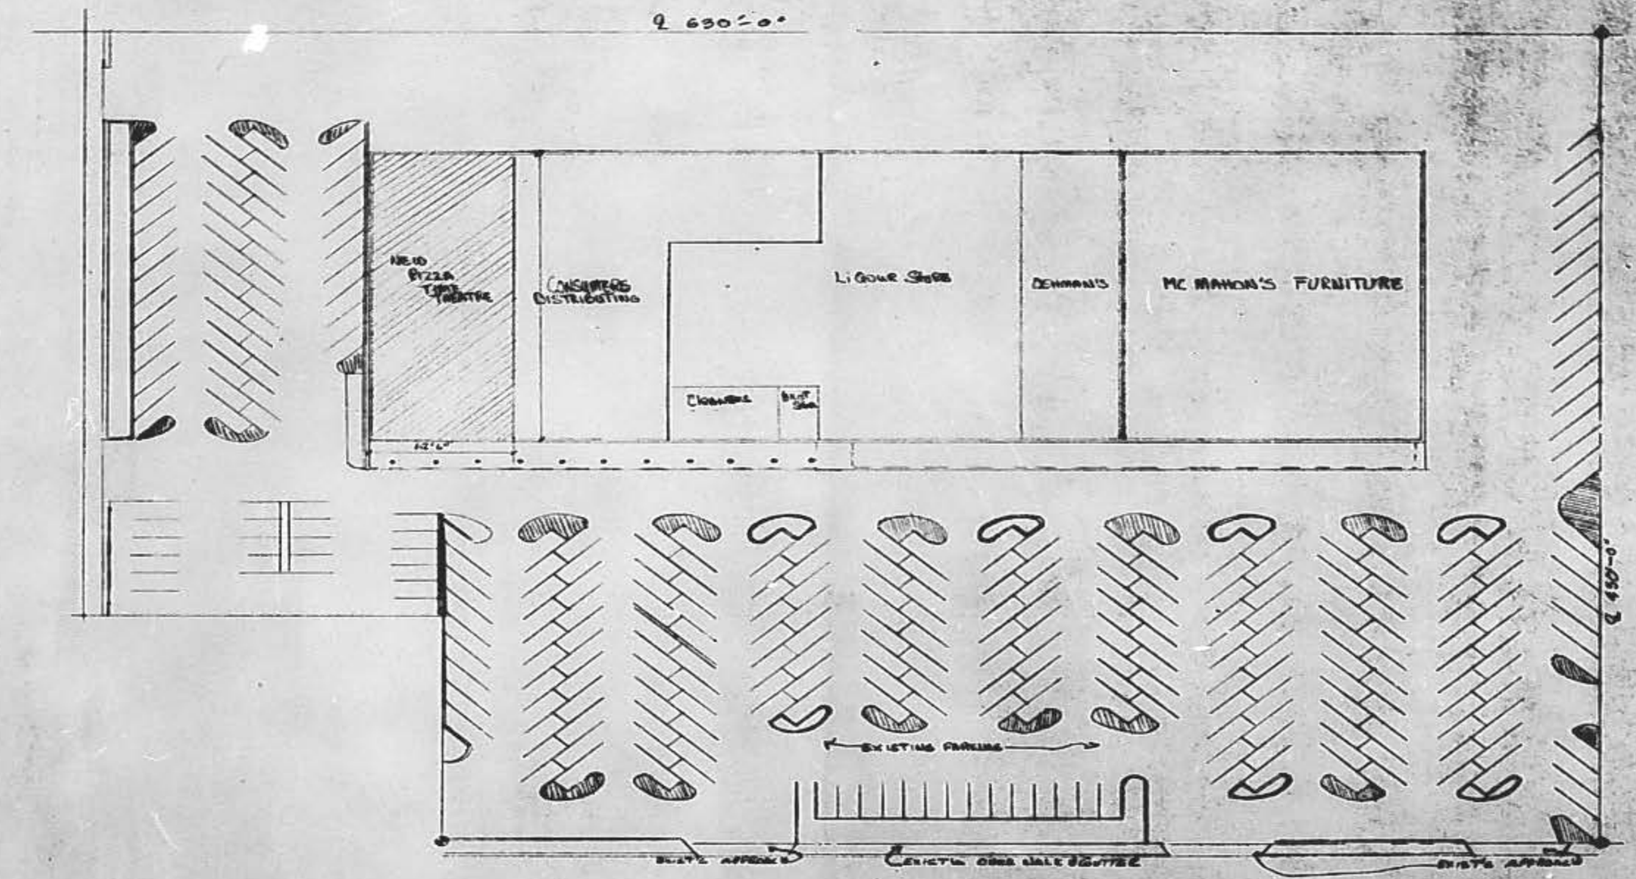

SITE PLAN

LEGAL DESCRIPTION

[redacted]

APPROVED

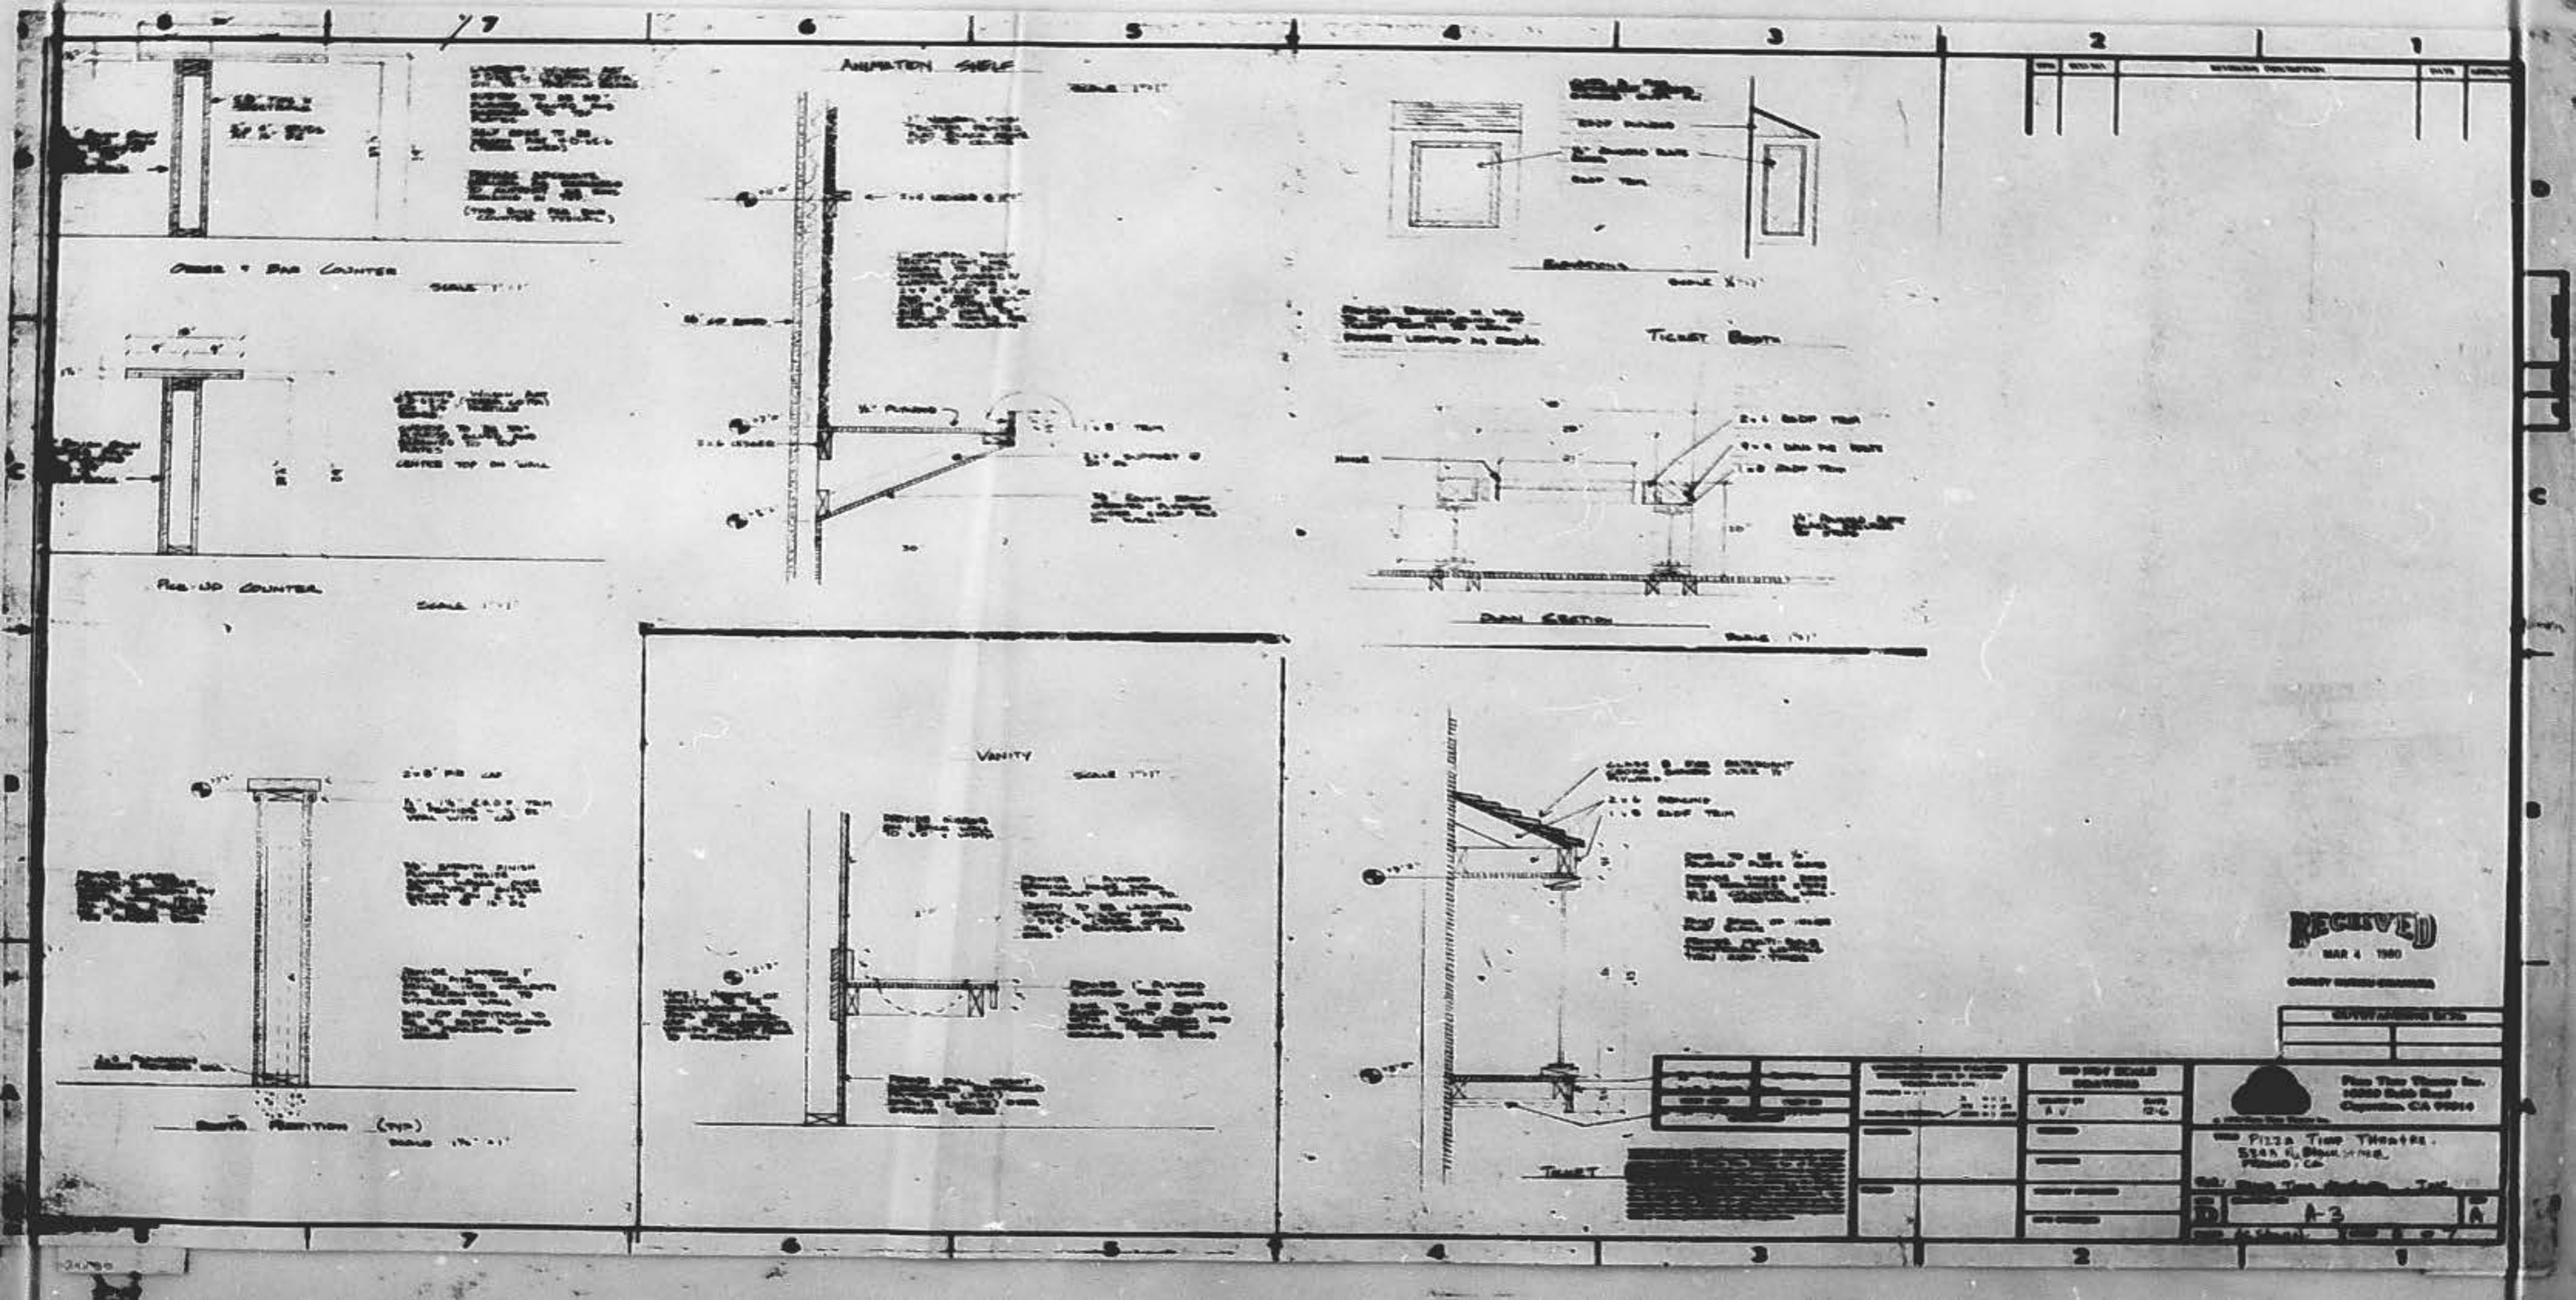
ANIMATION SHELF
TICKET BOOTH
VANITY
TICKET
RECEIVED
MAR 4 1980
A-3

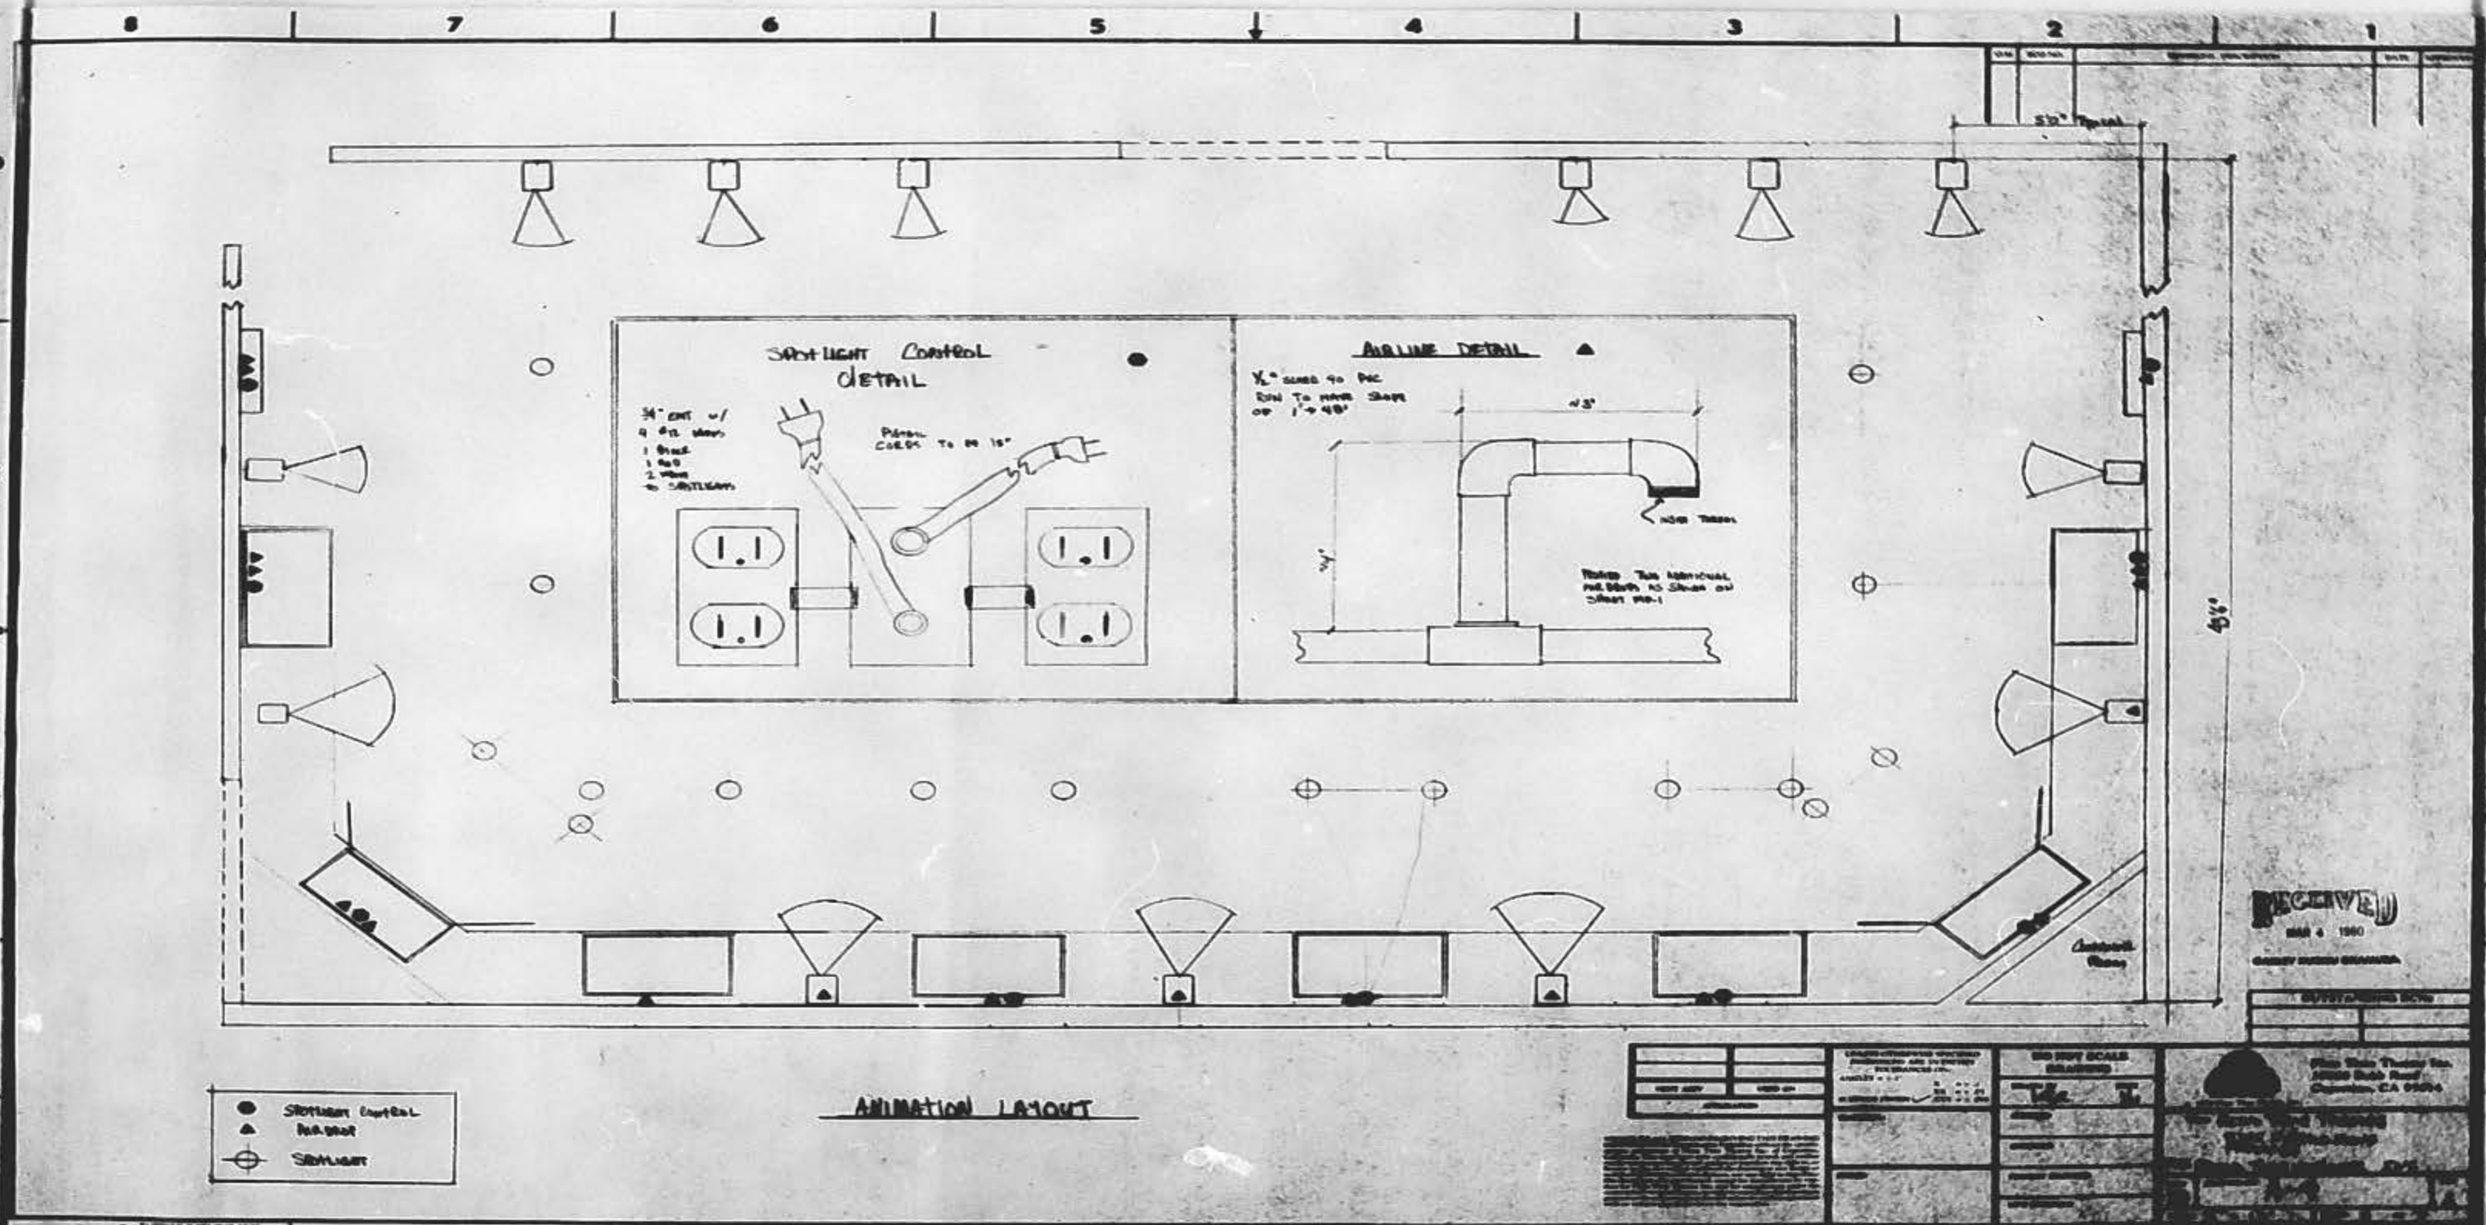

ANIMATION LAYOUT

ELECTRICAL NOTES

1-
2.
3.
4.
5.
6.
7.
8.
9.
10.
11.
12.

EQUIPMENT SCHEDULE

1.
2.
SYMBOL	DESCRIPTION	MARK
	4' Fluorescent Fixture, Type as Specified Above, Unless Otherwise Noted	A
		B
		C
		D
		E
		F
		G
		H
		I
		J

RECEIVED

MAR 4 1980

MECHANICAL EQUIPMENT SCHEDULE

MARK	DESCRIPTION	SPECIFICATIONS	REMARKS
[illegible]	[illegible]	[illegible]	
SD	[illegible]	[illegible]	
T	[illegible]	[illegible]	
EF-1	[illegible]	[illegible]	
EF-2	[illegible]	[illegible]	
EF-3	[illegible]	[illegible]	
EF-4	[illegible]	[illegible]	
EF-5	[illegible]	[illegible]	
FC-1	[illegible]	SEE SH. M6.0	
A-C	[illegible]	SEE SH. M6.0	

1. Location on [illegible] Does not Represent Actual Locations.
2. Arrow Indicates Direction of Flow.

MECHANICAL & PLUMBING NOTES

1. [illegible]
2. THIS CONTRACTOR SHALL WORK IN ALL LOCAL RULES, CODES, REGULATIONS AND ORDINANCES AND SHALL PROVIDE ADDITIONAL EQUIPMENT AND INSTALLATIONS AS REQUIRED TO OBTAIN ALL APPROVALS AND PERMITS TO MAINTAIN THE WORK SPECIFIED.
3. PROVIDE SHUT-OFF VALVES ON ALL [illegible]
4. PROVIDE CONDENSATE DRAINS & GAS PIPING TO MECH. EQUIPMENT.
5. PROVIDE FILTERS AND SERVICES AS EACH AIR CONDITIONING UNIT.
6. ELECTRICAL CONTRACTOR SHALL PROVIDE ELECTRICAL WIRING AND DISCONNECTS FOR MECHANICAL EQUIPMENT.
7. PROVIDE [illegible]
8. PROVIDE [illegible]
9. SIZE ALL GAS LINES TO MEET [illegible]
   - RF AC UNITS [illegible]
   - WATER [illegible]
   - DRYER [illegible]

AIR COMPRESSOR SPECIFICATIONS

A. DENTAL SYSTEMS, 7.2 HP
B. AUTO DRAIN VALVE
C. AIR RECEIVER
D. FILTER

PLUMBING FIXTURE SCHEDULE

MARK	DESCRIPTION	SIZE	MFR.	MODEL	REMARKS
WC	[illegible]				
LAV	[illegible]				
UR	[illegible]				
CO	[illegible]				
FD	[illegible]				
HB	[illegible]				
SK	[illegible]				
MOP	[illegible]				

RECEIVED
MAR 4 1980

[illegible]

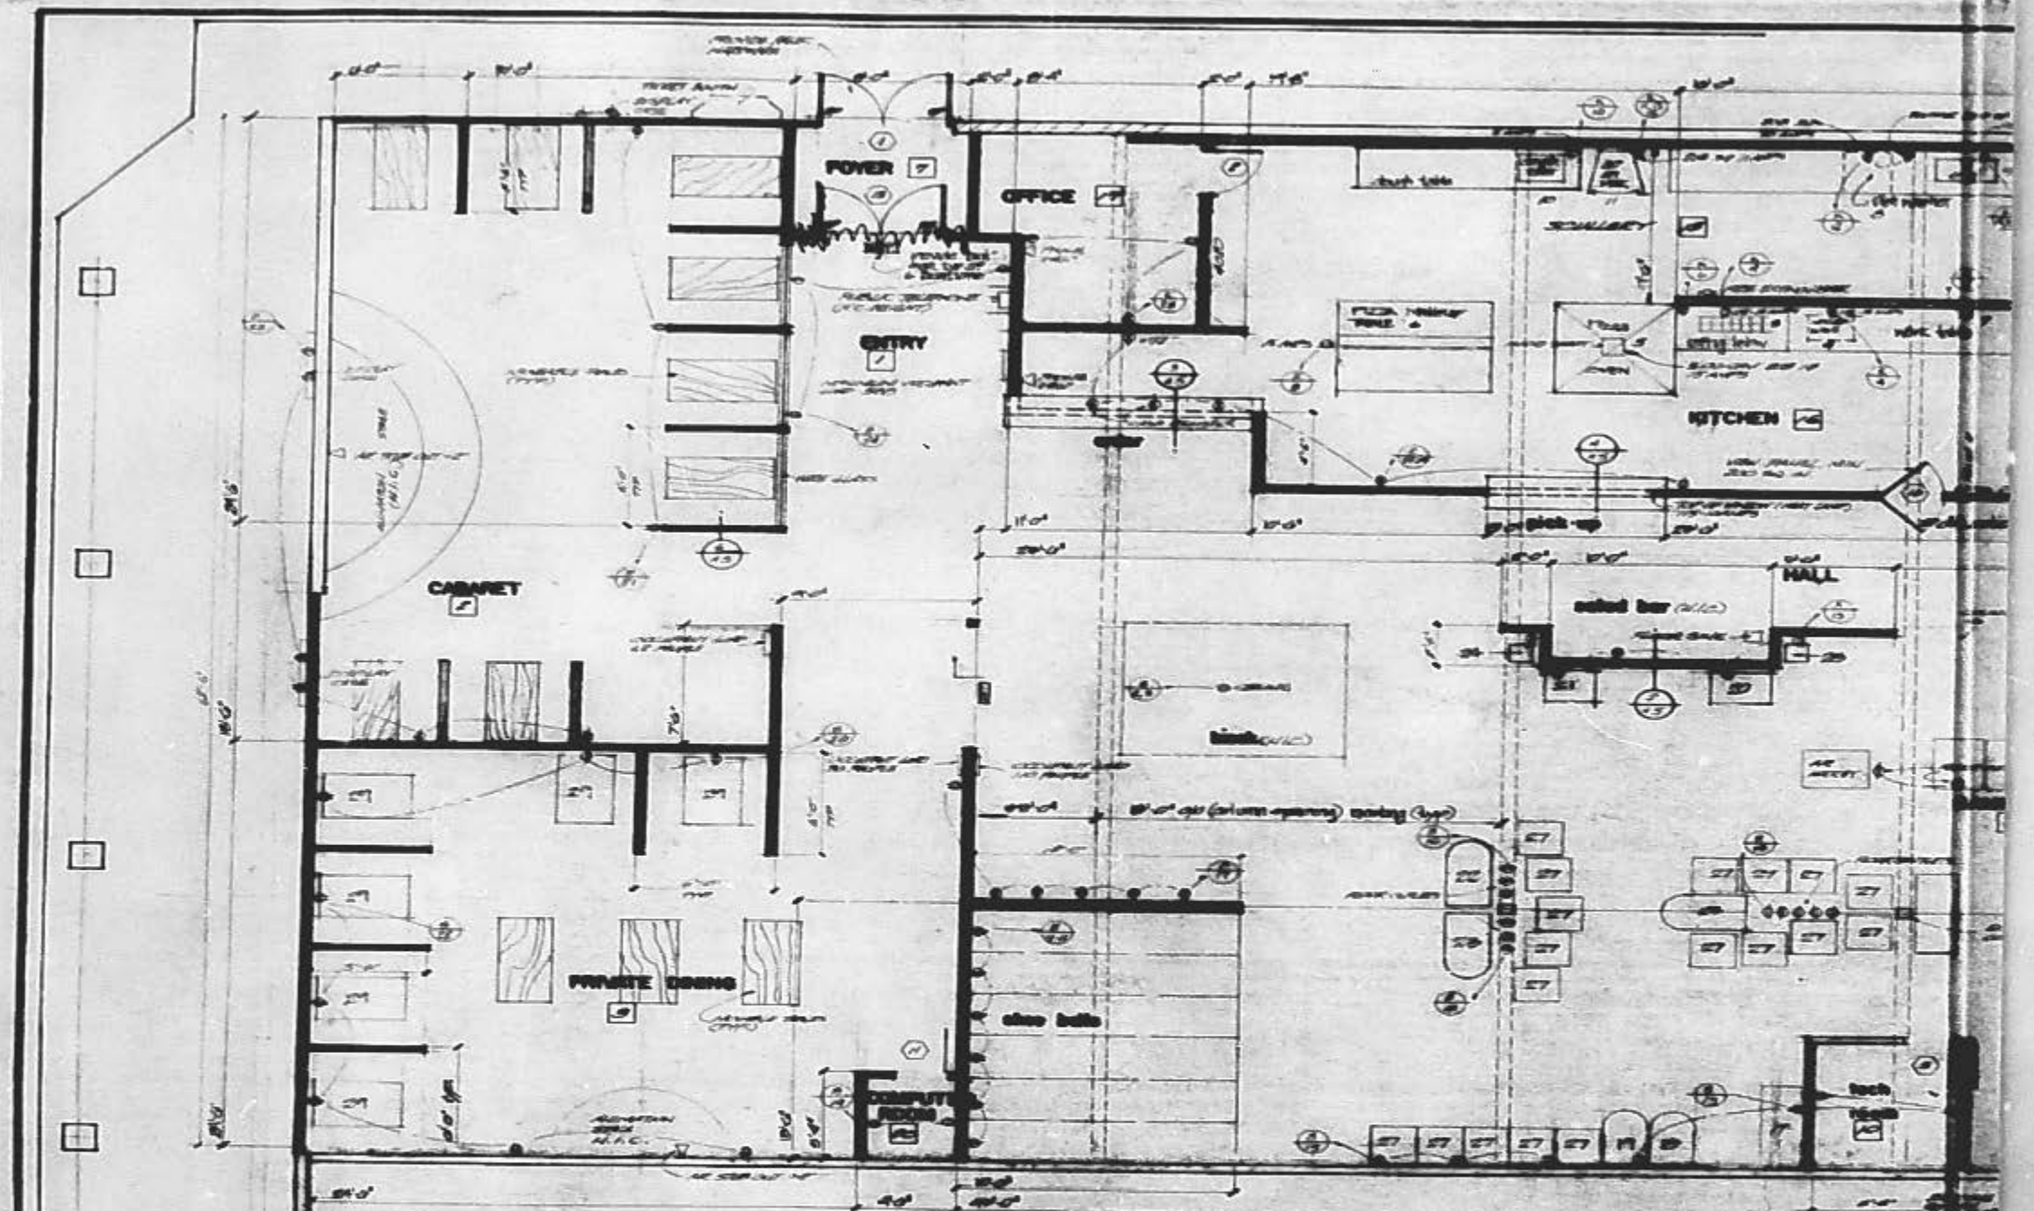

FLOOR PLAN ELECTRICAL PLAN

DRY STORAGE

walk-in box

BAR

EMPLOYEES

MEN'S

WOMEN'S

JANITOR

HALL

THEATER DINING

INTERIOR ONLY

PIZZA TIME THEATRE

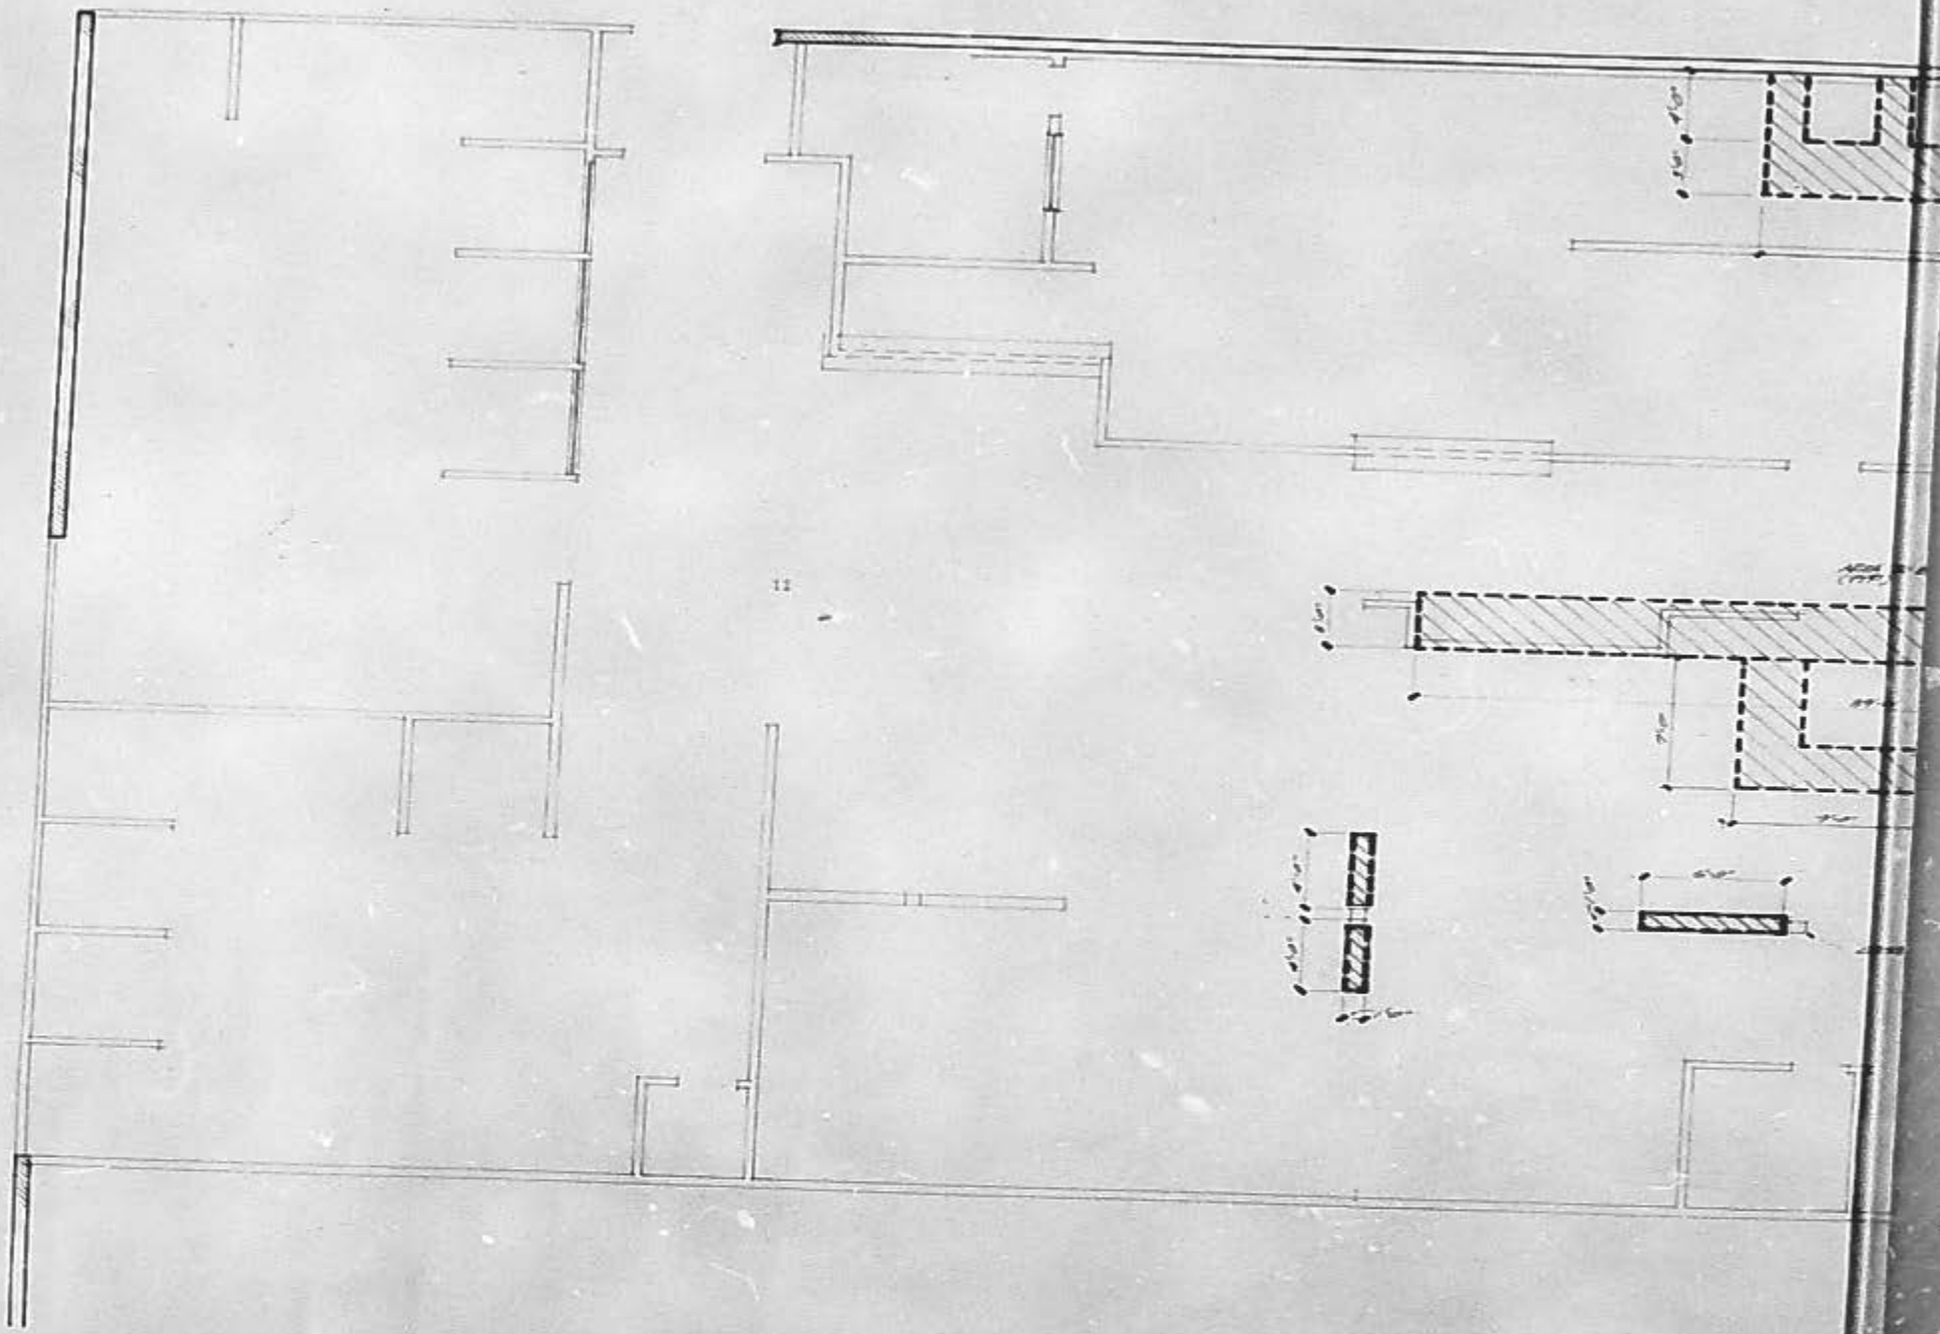

FOUNDATION SAWCUT

LING PLAN

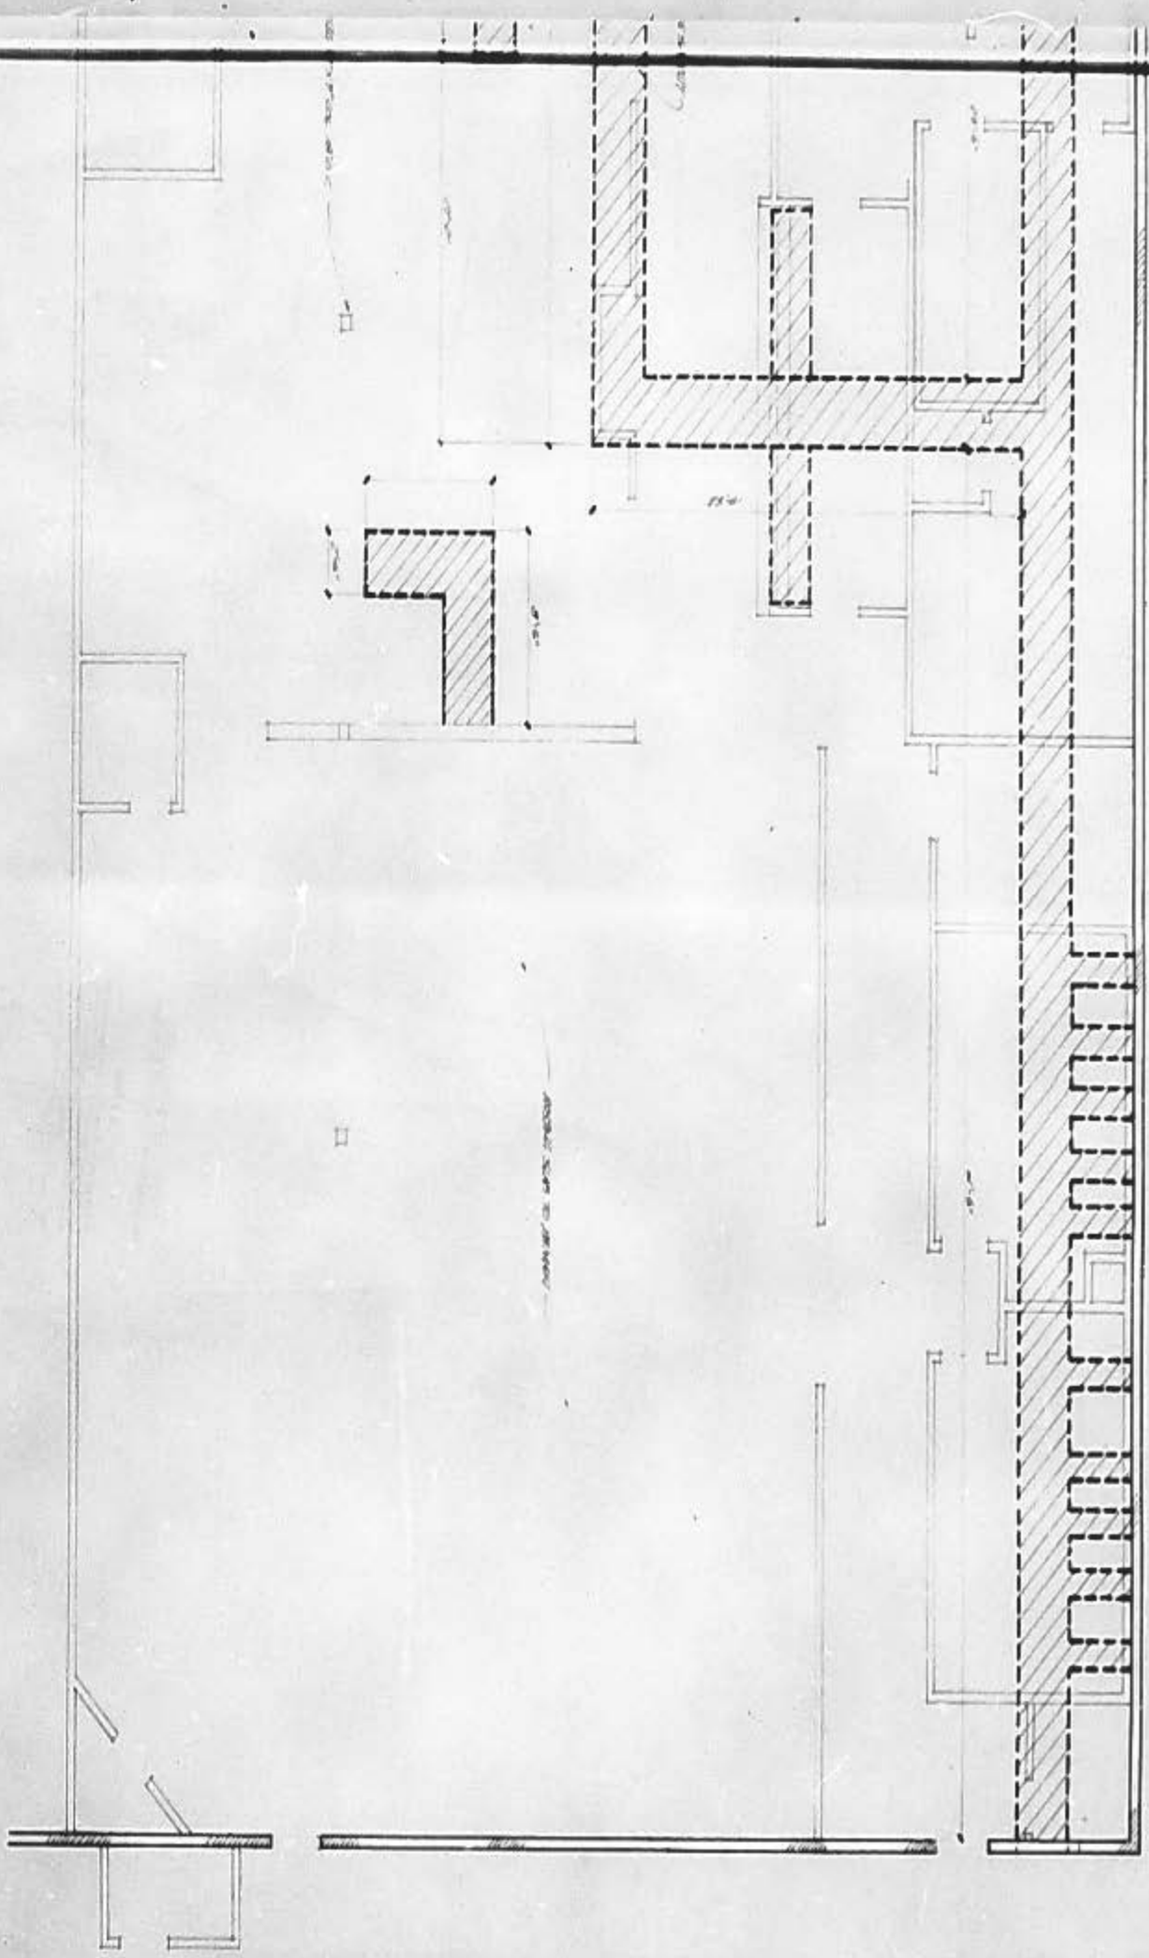

INTERIOR
ONLY

PIZZA TIME THEATRE

ASTRO
UNLIMITED, INC.
GENERAL CONSTRUCTION
RESTAURANT DESIGNS

OAKLEY KURISU OKAMURA
CIVIL & STRUCTURAL ENGINEERS
1750 Fulton Street, Suite 26 • Fresno, California 93721 • (209) 445-0777

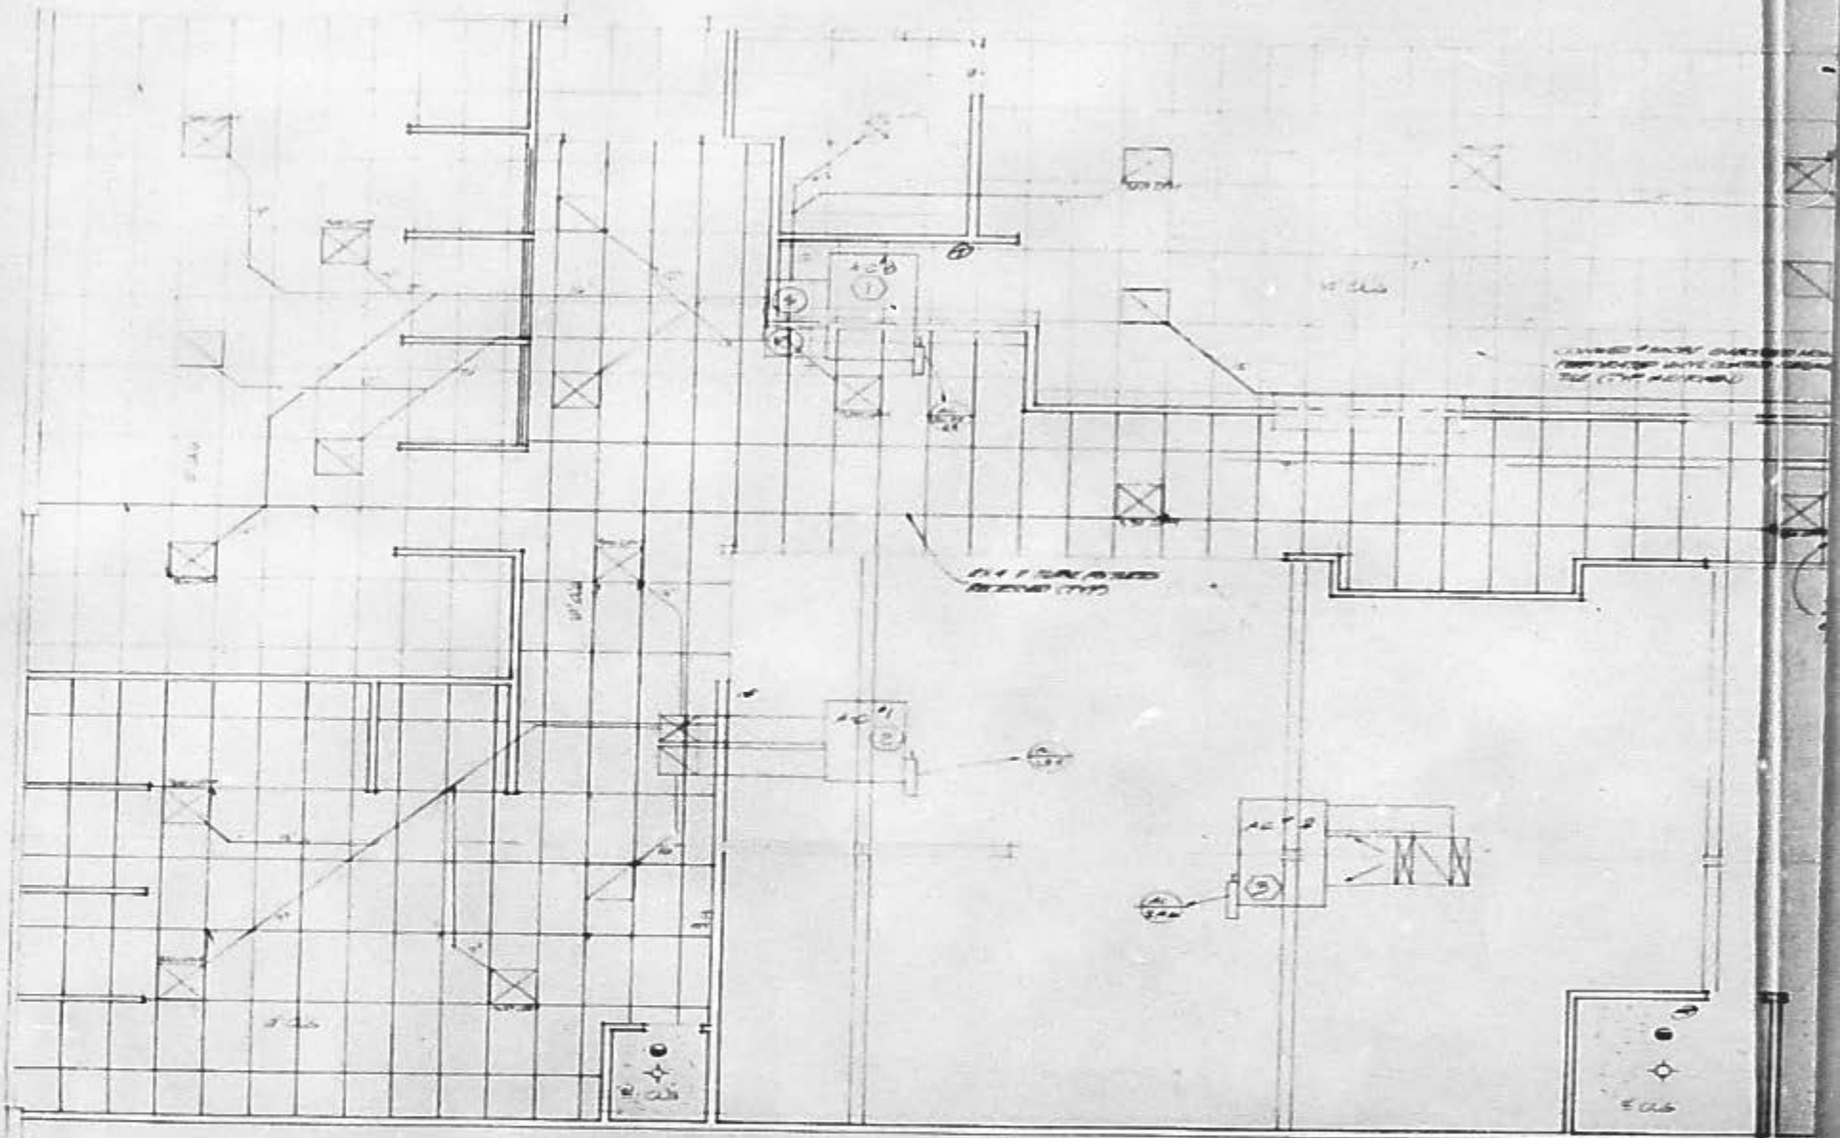

CONFIRM VOLTAGE & PHASE

AC TERMINAL STRIP

THERMOSTAT

R W G Y

T-80-1

7 DAY TIME CLOCK

2 EA. 40 VA

To A/C #1 & 2 (TYP)

To A/C #3 (TYP)

4 HR. BYPASS TIMER CONNECTED ROOF MOUNTED THERMOSTAT AT

AIRCONDITIONING CONTROL DIAGRAM.

REFLECTED CEILING PLAN

MECHANICAL PLAN

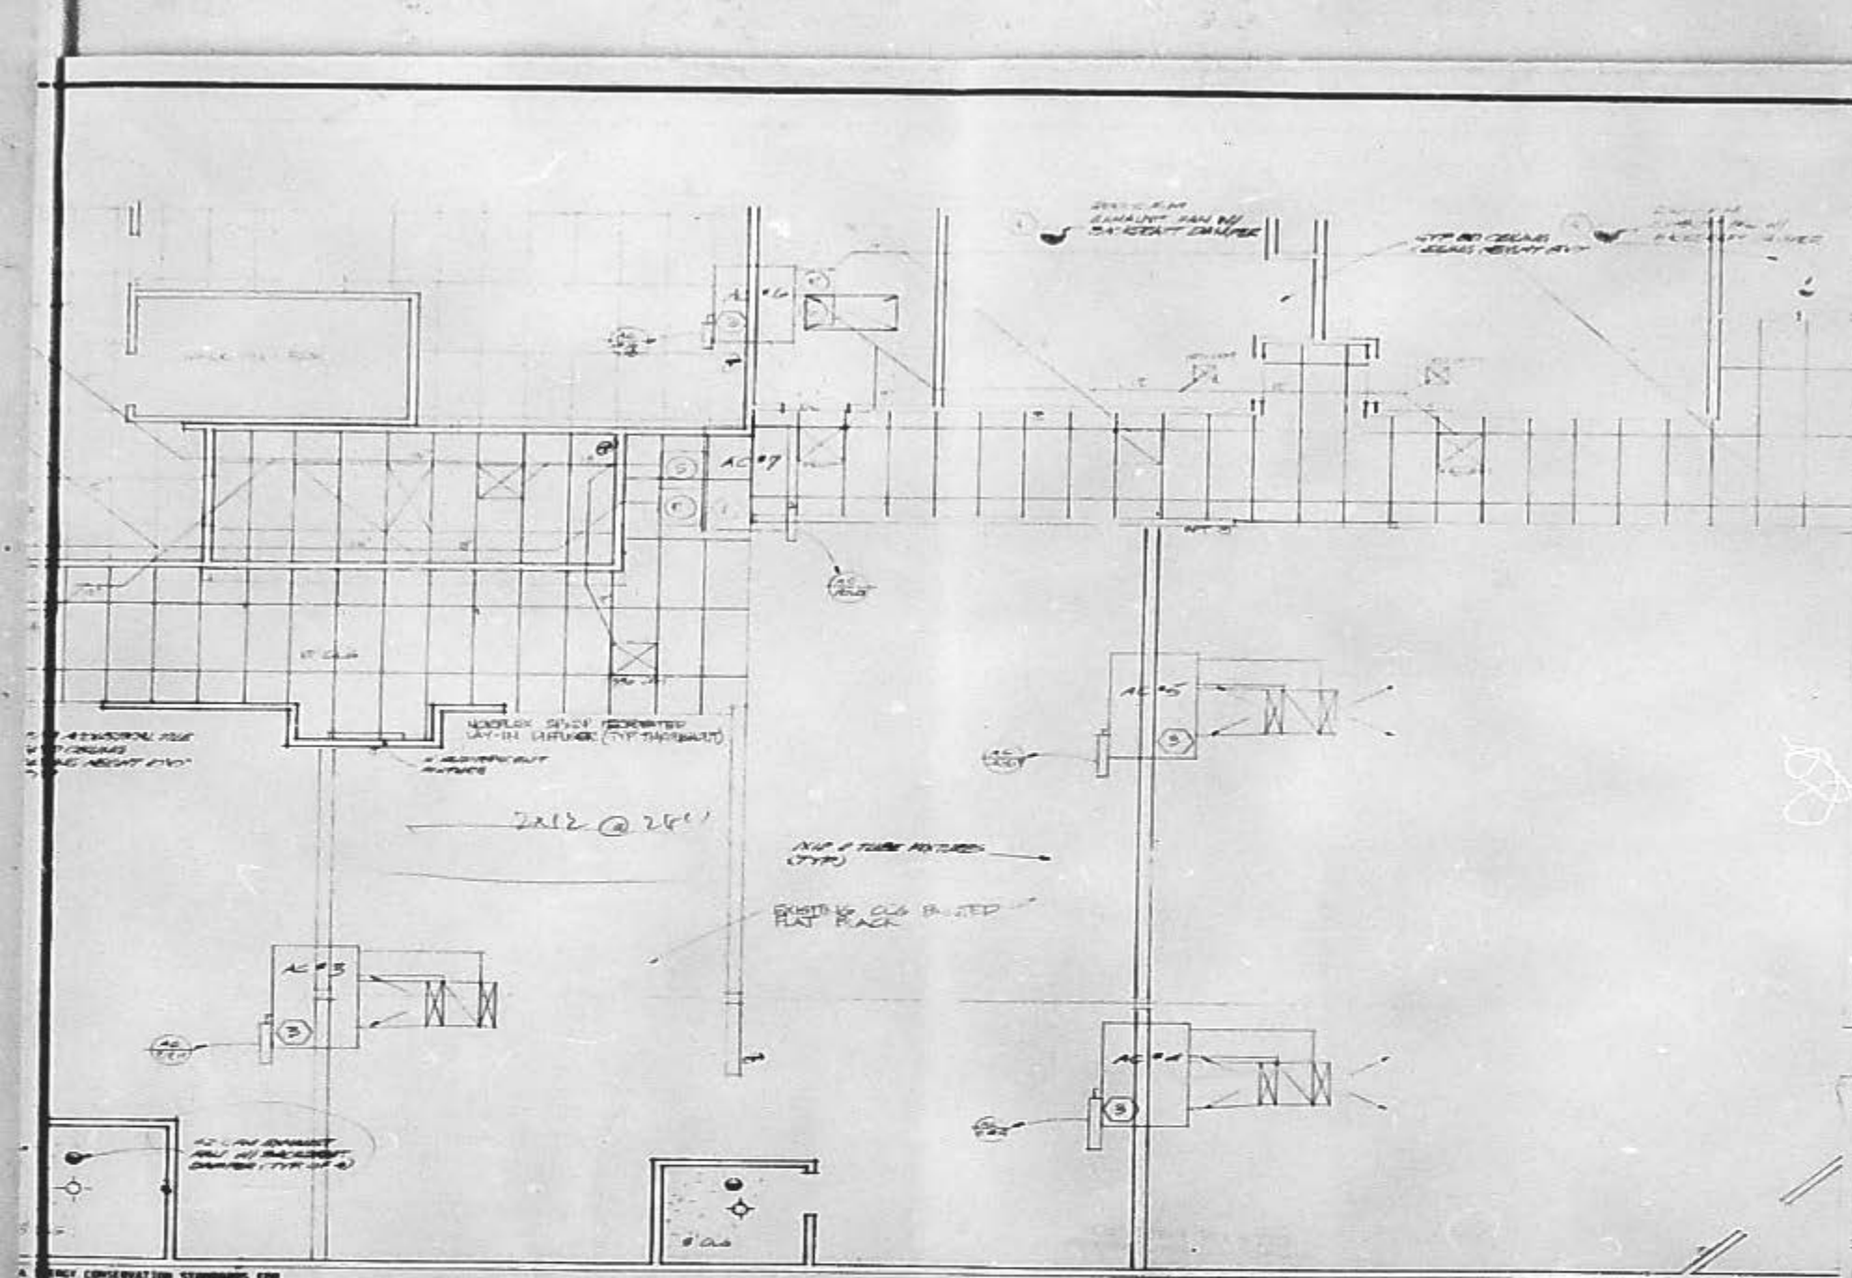

A/C DETAIL @ UNIT 3 ONLY

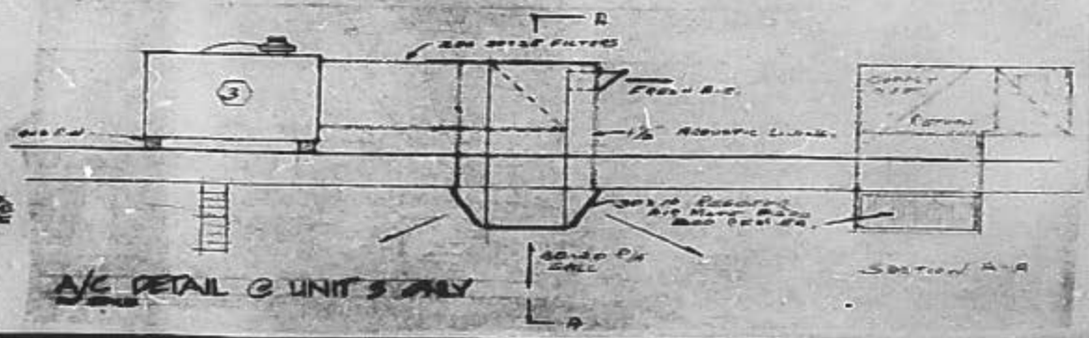

INTERIOR ONLY

PIZZA TIME THEATRE

ASTRO

OAKLEY KURISU OKAMURA
CIVIL & STRUCTURAL ENGINEERS

UPJOHN UNITED INC.

A-6

GENERAL & HEALTH DEPT. NOTES

1. ALL INTERIOR PARTITIONS TO BE METAL STUDS, 1/2" G.W.B.
2. ALL GYPSUM BOARD = 5/8" TYPE 'X'.
3. ALL T-BAR SYSTEM = 1 HR. RATED.
4. PROVIDE R-11 WALLS AND R-19 CEILING INSULATION.
5. ALL DECORATIVE MATERIALS SHALL BE RENDERED FLAME RETARDANT AND CERTIFICATE OF PROOF SHALL BE PROVIDED. ALL MATERIALS, EXTERIOR WALL COVERINGS, ETC. SHALL BE FLAMESPREAD CLASS 3 CLASSIFICATION U.B.C. TABLE 42-A.
6. CONTRACTOR TO PROVIDE PLANS FOR INSTALLATION OF HOOD & VENT SYSTEM TO LOCAL AGENCY FOR APPROVAL PRIOR TO FABRICATION.
7. FIRE SPRINKLER CONTRACTOR SHALL SUBMIT REQUIRED PLANS TO LOCAL AGENCY FOR APPROVAL OF ALL EQUIPMENT PRIOR TO FABRICATION. ~~FIRE SPRINKLER CONTRACTOR~~ TO INSURE FAULT OF ANYONE CONNECTION
8. FLOORS, WALLS, & CEILINGS SHALL BE SMOOTH AND CLEANABLE.
9. KITCHEN FLOOR TO BE OF A CLEANABLE SURFACE.
10. PROVIDE COVED BASE AT KITCHENS, WALK-IN BOX AND RESTROOM AREAS.
11. ALL FLOORING THRU-OUT SHALL BE VINYL SHEET GOODS.
12. USE 7 DAY TIMER CLOCK ON A/C UNITS.
13. FIRESTOPPING SHALL BE PROVIDED TO CUT OFF ALL CONCEALED DRAFT OPENINGS (BOTH VERT. AND HORIZ.) AND SHALL FORM AN EFFECTIVE BARRIER BETWEEN STORIES, AND BETWEEN TOP STORY AND ROOF SPACE.
14. EXTERIOR DOOR TO BE WEATHERSTRIPPED AND RODENT PROOF.
15. INTERIOR WALL COVERING TO BE FLAME SPREAD CLASS III.
16. ALL ABSORBENT MATERIAL TO BE FLAME RETARDANT - HELDING CHEMICALS.

PLUMBING NOTES

1. PLUMBING CONTRACTOR TO PROVIDE "PLUMBING ISOMETERICS" TO LOCAL AGENCY FOR CHECKING PRIOR TO INSTALLATION.
2. PLUMBING CONTRACTOR TO PAY FOR PLUMBING PERMITS.
3. ALL PLUMBING TO CONFORM TO LATEST EDITION OF THE U.P.C. AS ADOPTED BY LOCAL AGENCIES.
4. ALL PLUMBING TO CONFORM TO LOCAL AGENCY HEALTH DEPARTMENT REGULATIONS, APPROVALS.
5. PLUMBING CONTRACTOR TO VERIFY ALL DIMENSIONS AND INSTALLATION WITH MR. RICK TUBBS, ASTRO SHEET METAL, INC. (209-233-6876).
6. ALL PLUMBING TO CONFORM TO ALL FIELD INSPECTIONS PER LOCAL INSPECTION DEPARTMENT.
7. PLUMBING CONTRACTOR TO CO-ORDINATE WORK WITH MHAC CONTRACTOR AND VERIFY SCOPE OF WORK FOR PROJECT COMPLETION.

ELECTRICAL NOTES

1. VERIFY EXACT LOCATION OF ALL ELECTRICAL OUTLETS WITH RESPECTIVE EQUIPMENT CONTRACTOR BEFORE STARTING WORK.
2. PROVIDE ROOF JACKS FOR ALL CONNECTIONS OF ROOF.
3. ALL ELECTRICAL WIRING SHALL BE #12 CU. MIN. IN. CONDUIT UNLESS OTHERWISE NOTED.
4. CONTRACTOR TO VERIFY AND COORDINATE ACOUSTIC T-BAR CEILING PATTER WITH ALL SUBCONTRACTORS.
5. ELECTRICAL CONTRACTORS SHALL FURNISH CATALOG CUTS TO MR. RICK TUBBS FOR LIGHTING APPROVAL PRIOR TO ANY BID SUBMISSION.
6. ALL CONDUITS OR CABLES SHALL BE RUN TO SUIT JOB CONDITIONS.
   ALL CONDUITS UNDERGROUND SHALL BE UL SCH. 40 PVC.
   ALL WIRES SHALL BE CU THW EXCEPT ALUMINUM TYPE WITH EQUIVALENT AMPACITY AND CODE SIZE CONDUITS MAY BE USED FOR SIZE #1 OR LARGER.
7. ALL CONDUITS OR WIRES THAT ENTER PANELBOARDS, PULL BOXES, OR OUTLET BOXES SHALL BE SECURED WITH AN APPROVED LOCKNUTS AND BUSHINGS.
8. ALL WIRES SHALL BE COPPER 600 VOLTS, MINIMUM #12 AWG UNLESS OTHERWISE NOTED.
9. FURNISH AND INSTALL COMPLETE GROUNDING AND BONDING INSTALLATION AS REQUIRED BY LOCAL CODES.
10. FURNISH AND INSTALL ALL TEMPERATURE CONTROL SYSTEM CONDUIT AND WIRING CO-ORDINATE WITH MECHANICAL CONTRACTOR AND CONTROL DIAGRAMS AS NECESSARY TO PROVIDE A COMPLETE AND WORKABLE SYSTEM.
11. MAX. AVAILABLE SHORT CURRENT AMPS. RMS-SYM = 10,000 AMPS.

PLUMBING DETAILS

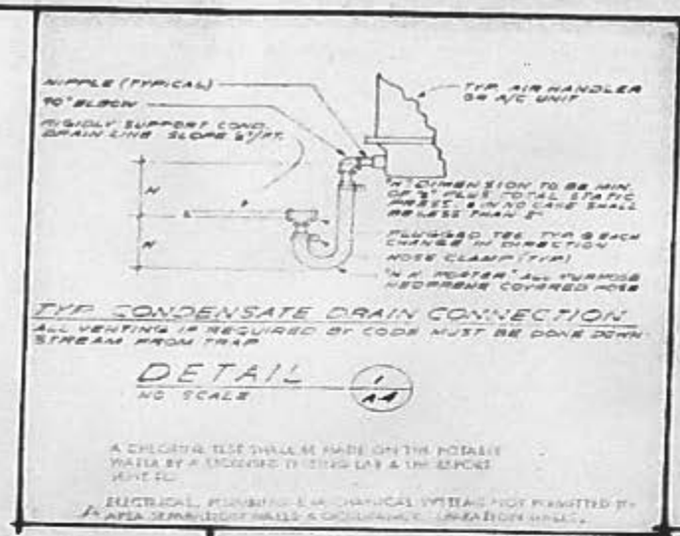
NIPPLE (TYPICAL)
90° ELBOW
RIGIDLY SUPPORT COND. DRAIN LINE SLOPE 1/4"/FT.
TYP. AIR HANDLER OR A/C UNIT
DIMENSION TO BE MIN. OF 3" PLUS TOTAL STATIC PRESS. & IN NO CASE SHALL BE LESS THAN 3"
PLUMBED TEE TYP. 3 EACH CHANGE IN DIRECTION
HOSE CLAMP (TYP.)
"H.A. HEATER" ALL PURPOSE NEOPRENE COVERED HOSE

TYP. CONDENSATE DRAIN CONNECTION

ALL VENTING IS REQUIRED BY CODE MUST BE DONE DOWN STREAM FROM TRAP

DETAIL 1/A4 — NO SCALE


ELECTRICAL, PLUMBING & MECHANICAL WIRING NOT PERMITTED IN AREA SEPARATING WALLS & OCCUPANCY SEPARATION WALLS.

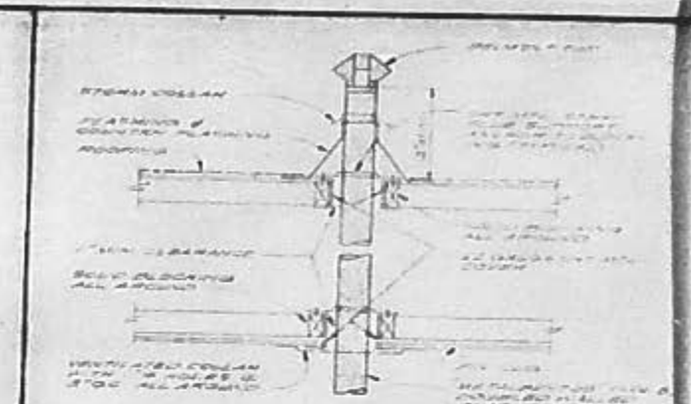

DETAIL 2/A4 — NO SCALE

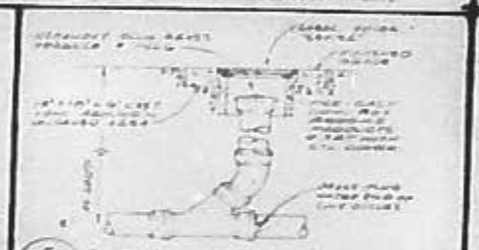

SURFACE CLEANOUT (TYPICAL) 3/A4

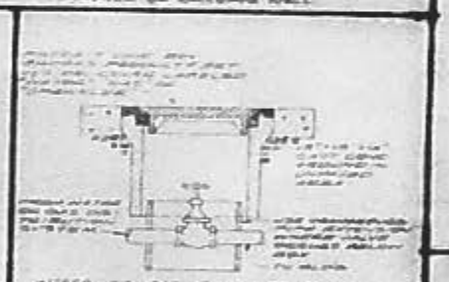

DETAIL 5/A4 — NO SCALE

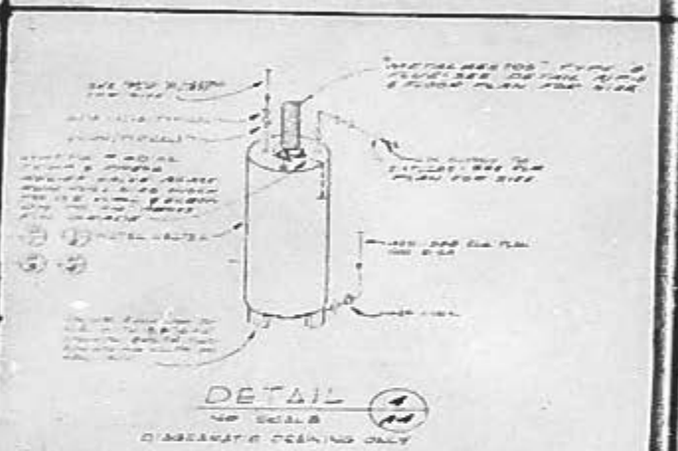

DETAIL 4/A4 — NO SCALE


FOR CONDITIONS WHERE RELIEF VALVE DISCHARGE CANNOT BE EXTENDED TO EXTERIOR WALL WITH CONTINUOUS SLOPE AWAY FROM RELIEF VALVE, EXTEND RELIEF DISCHARGE UP THRU ROOF. CONNECT TO BOILER LINE TO TEE AT BOTTOM OF RISER AND EXTEND TO NEAREST DRAIN, SINK, OR AS INDICATED ON PLAN.

PLUMBING DETAILS, NOTES

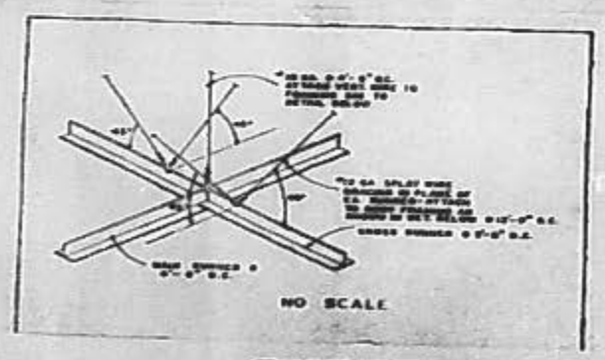

NO SCALE

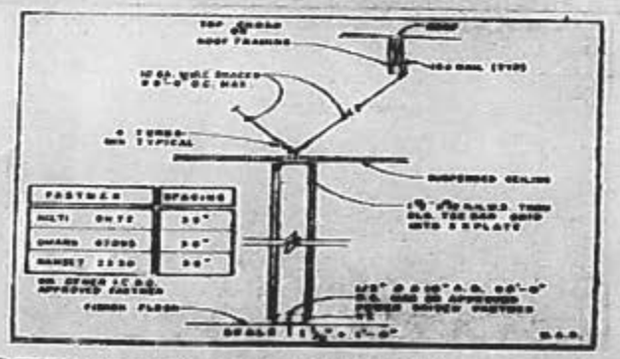

SUSPENDED CEILING DETAILS

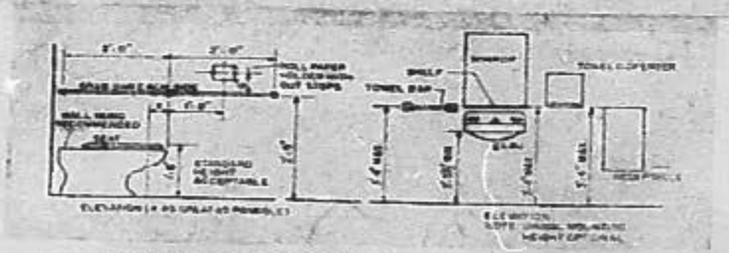

HANDICAP DETAILS

INTERIOR ONLY

PIZZA TIME THEATRE

A-4

ASTRO

UNLIMITED, INC
GENERAL CONSTRUCTION

OAKLEY KURISU OKAMURA
CIVIL & STRUCTURAL ENGINEERS
1750 Clinton Street, Suite 20 • Fresno, California 93721 • (209) 442-0777

HOT & COLD WATER

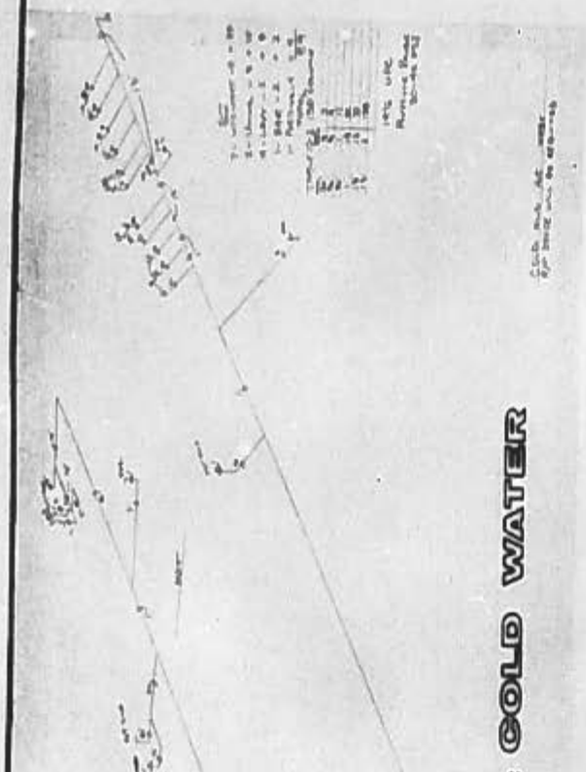

GAS PIPING

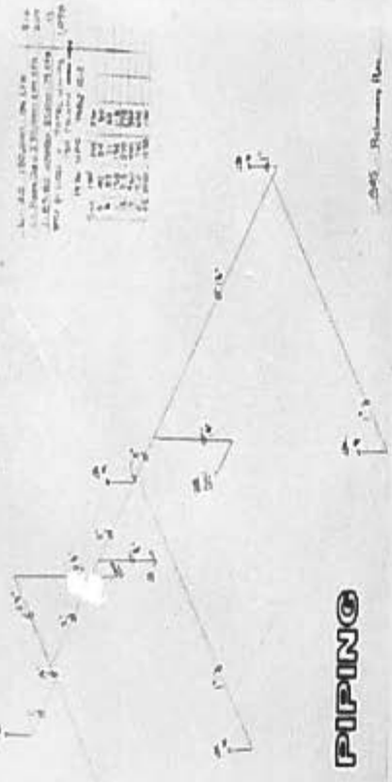

WASTE LINE

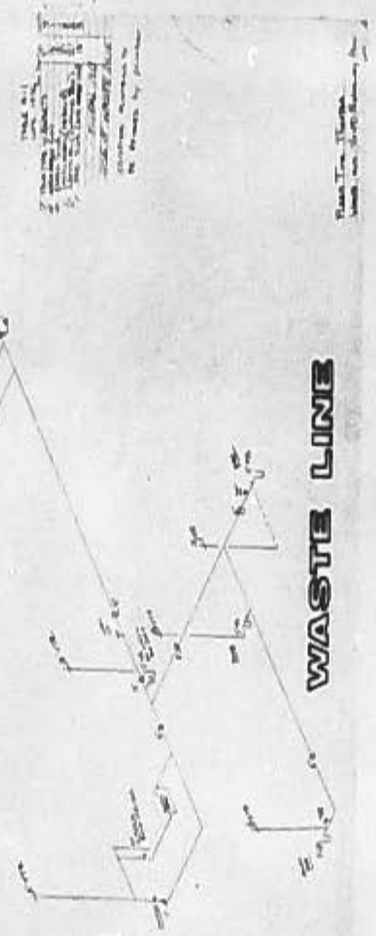

FINISH SCHEDULE

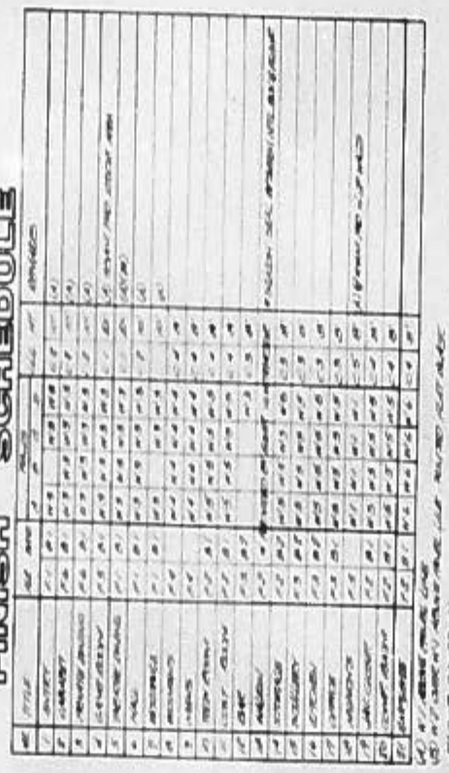

DOOR SCHEDULE

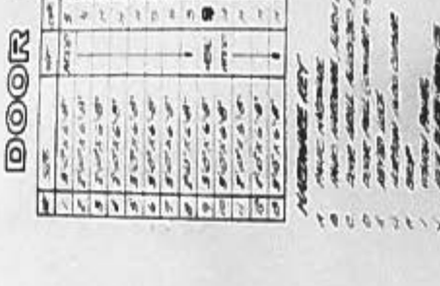

DOOR TYPES

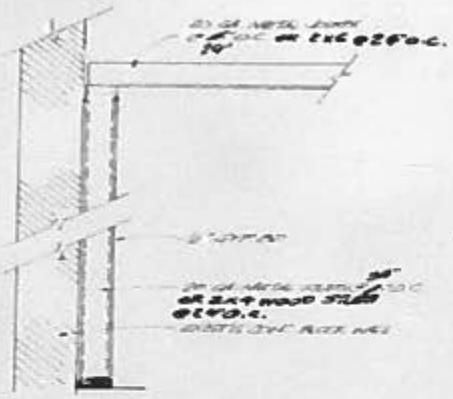

DETAIL 1

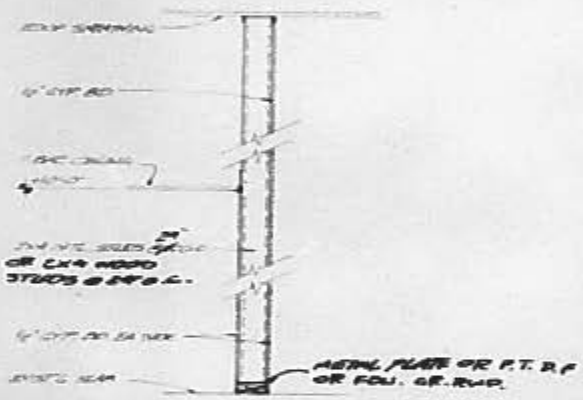

DETAIL 2

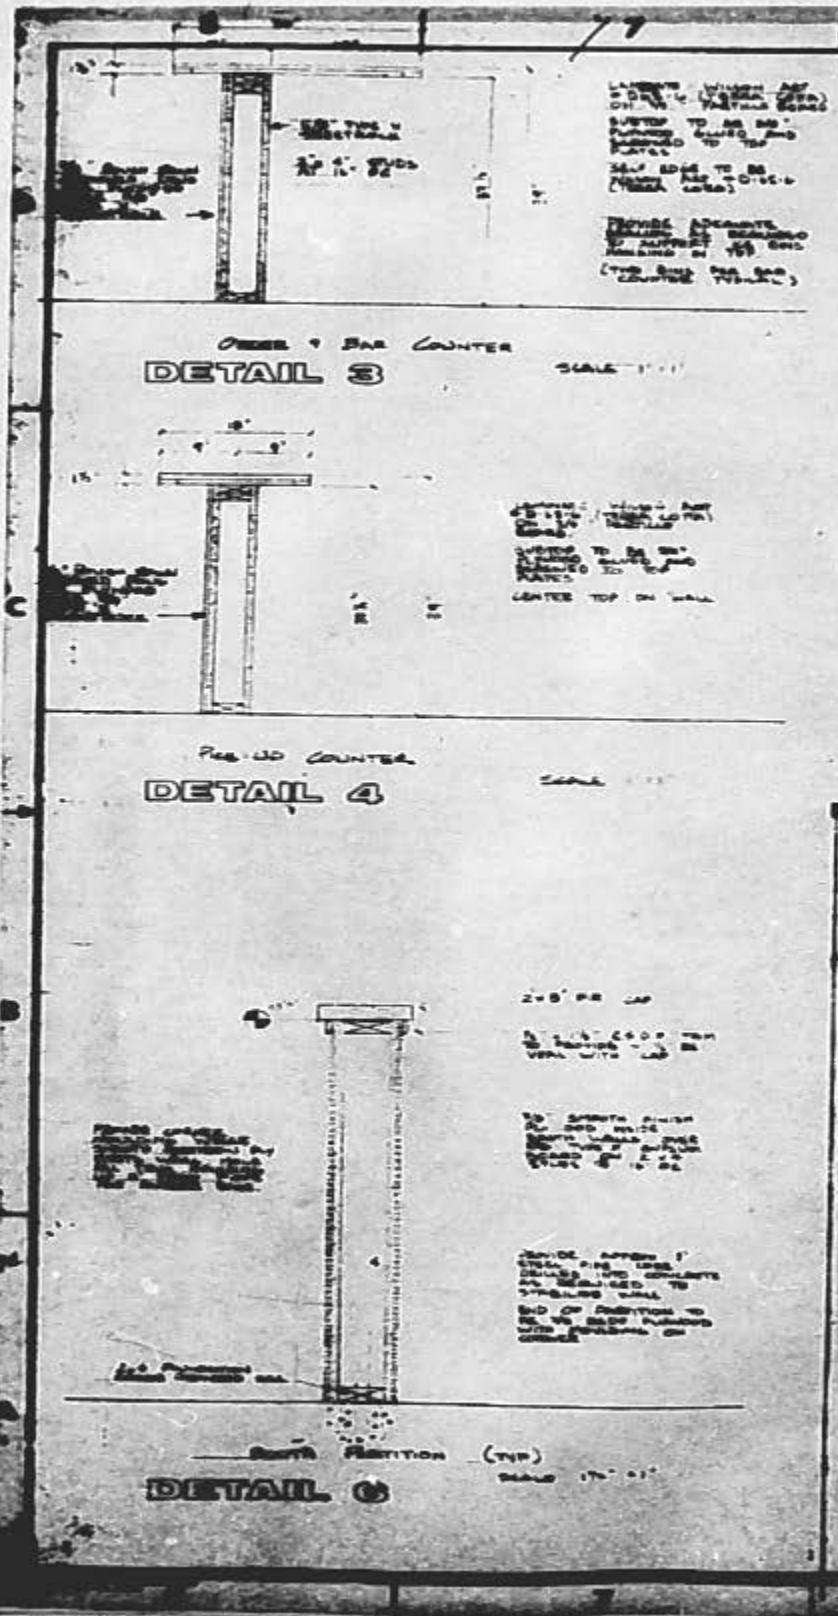

TICKET BOOTH

DETAIL 8

RECEIVED
FEB 8 1980

INTERIOR ONLY

PIZZA TIME THEATRE

ASTRO UNLIMITED INC.

OAKLEY KURIBU OKAMURA
CIVIL & STRUCTURAL ENGINEERING

DO NOT SCALE DRAWING

Pizza Time Theatre Inc.
10350 Bubb Road
Cupertino, CA 95014

Pizza Time Theatre

A-3

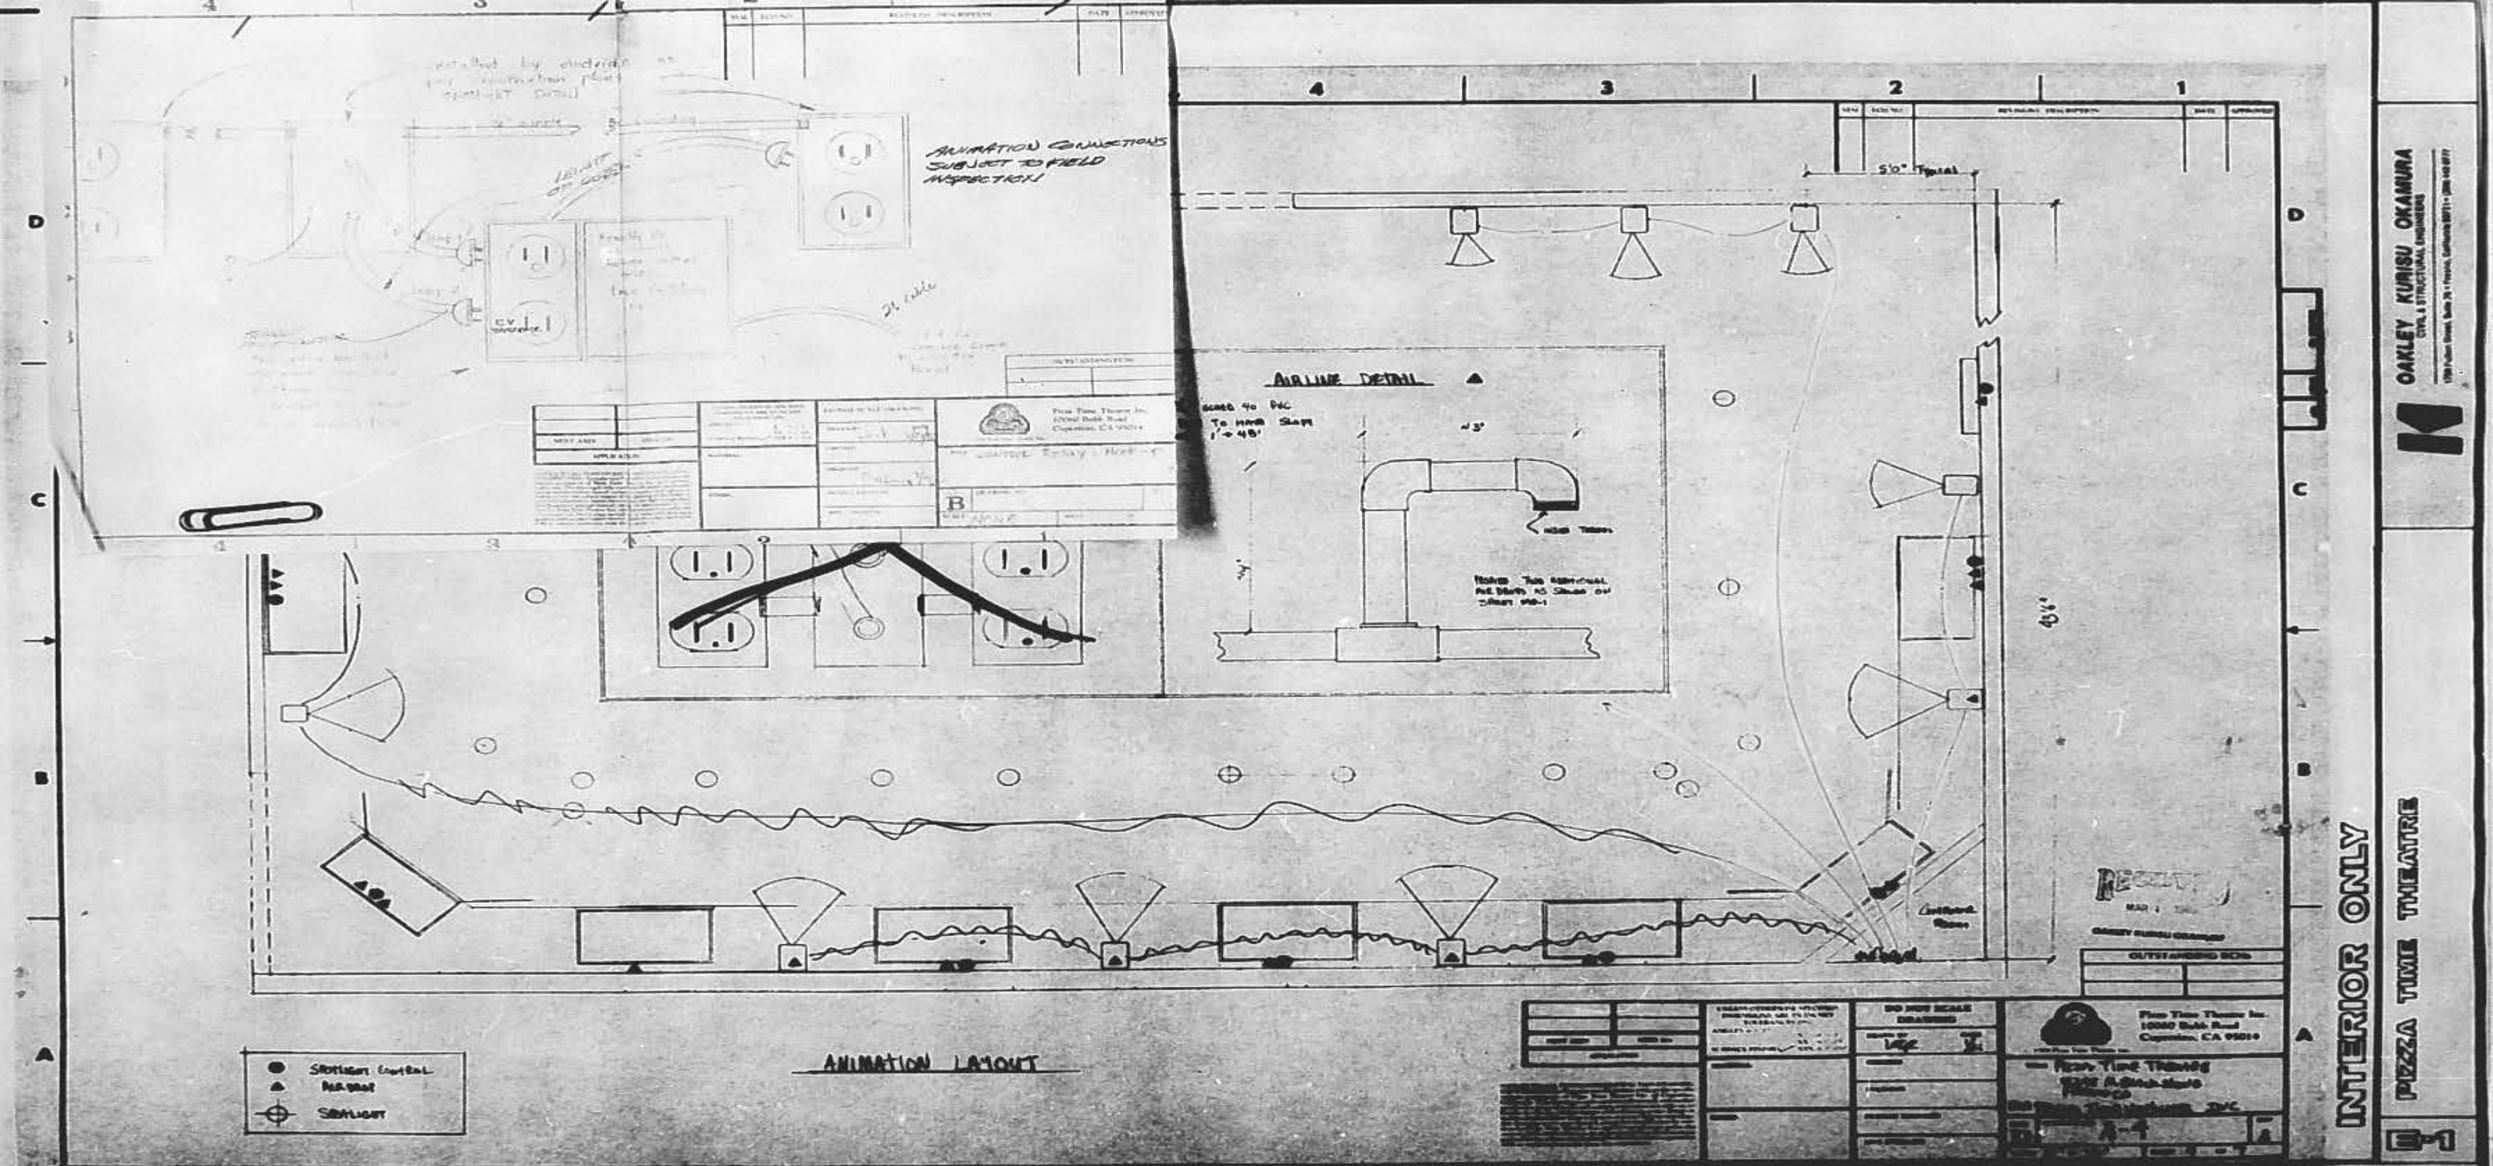
ANIMATION CONNECTIONS SUBJECT TO FIELD INSPECTION!
AIRLINE DETAIL
5'0" Typical
ANIMATION LAYOUT
INTERIOR ONLY
PIZZA TIME THEATRE
OAKLEY KUNISU OKAMURA

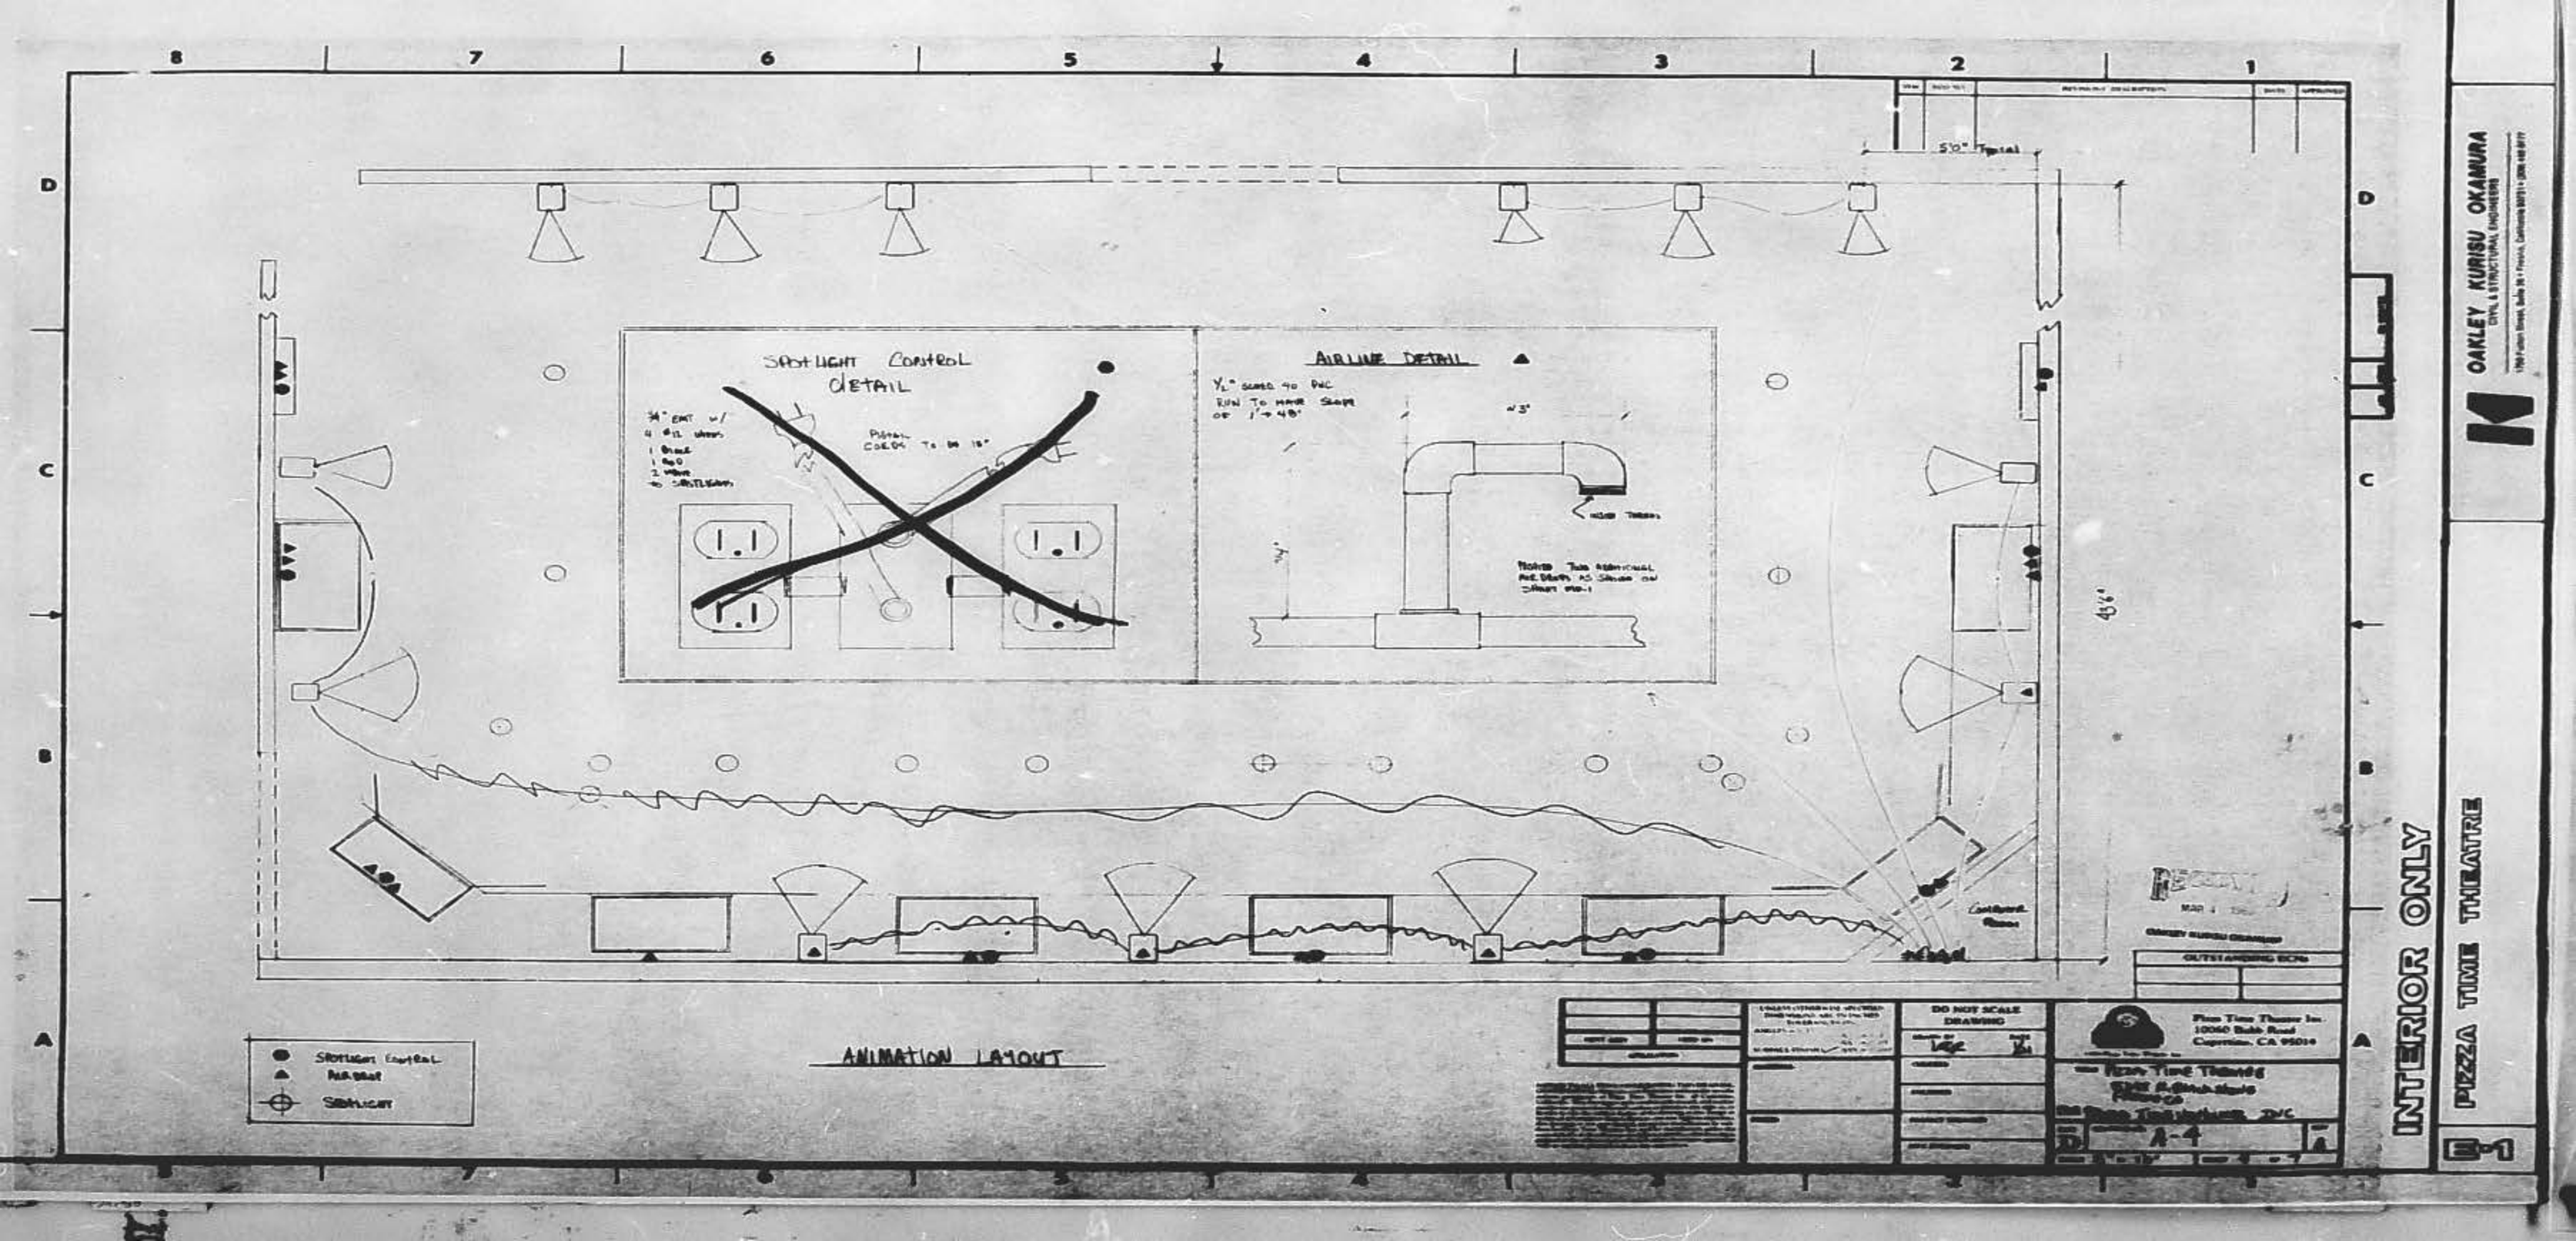
SPOTLIGHT CONTROL DETAIL
AIRLINE DETAIL
ANIMATION LAYOUT
INTERIOR ONLY
PIZZA TIME THEATRE
OAKLEY, KURISU, OKAMURA
DO NOT SCALE DRAWING

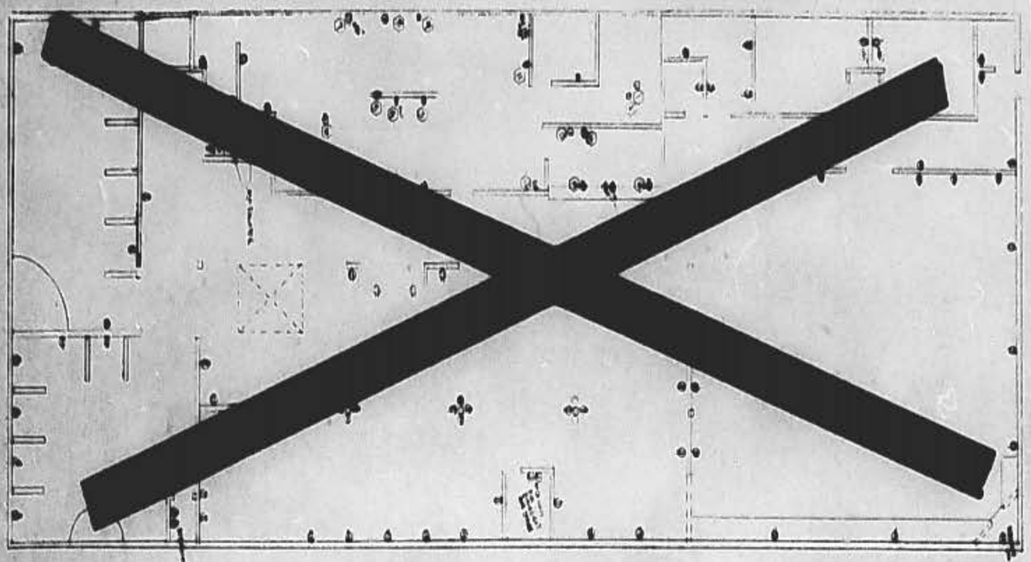

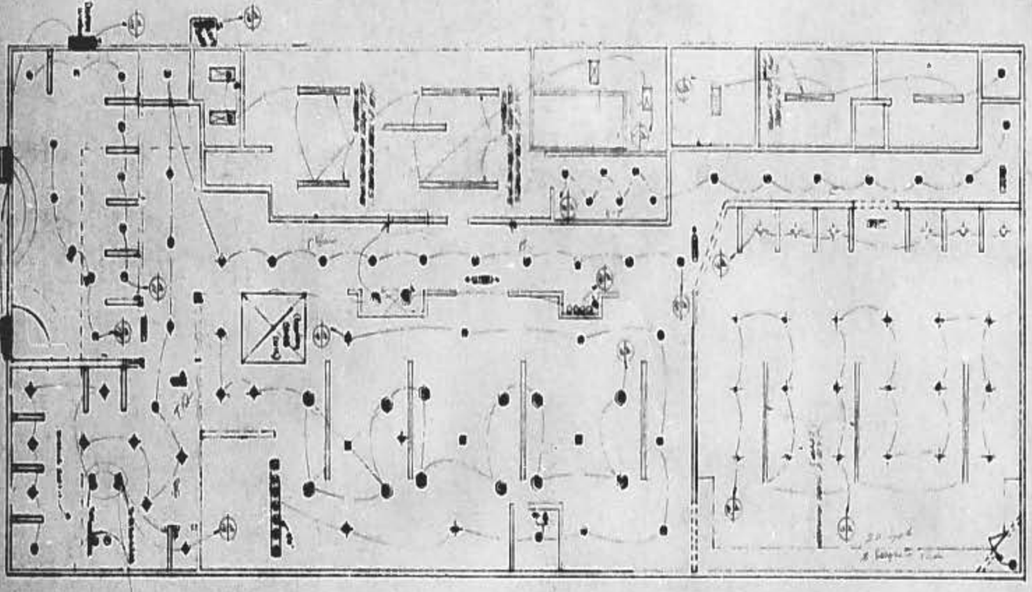

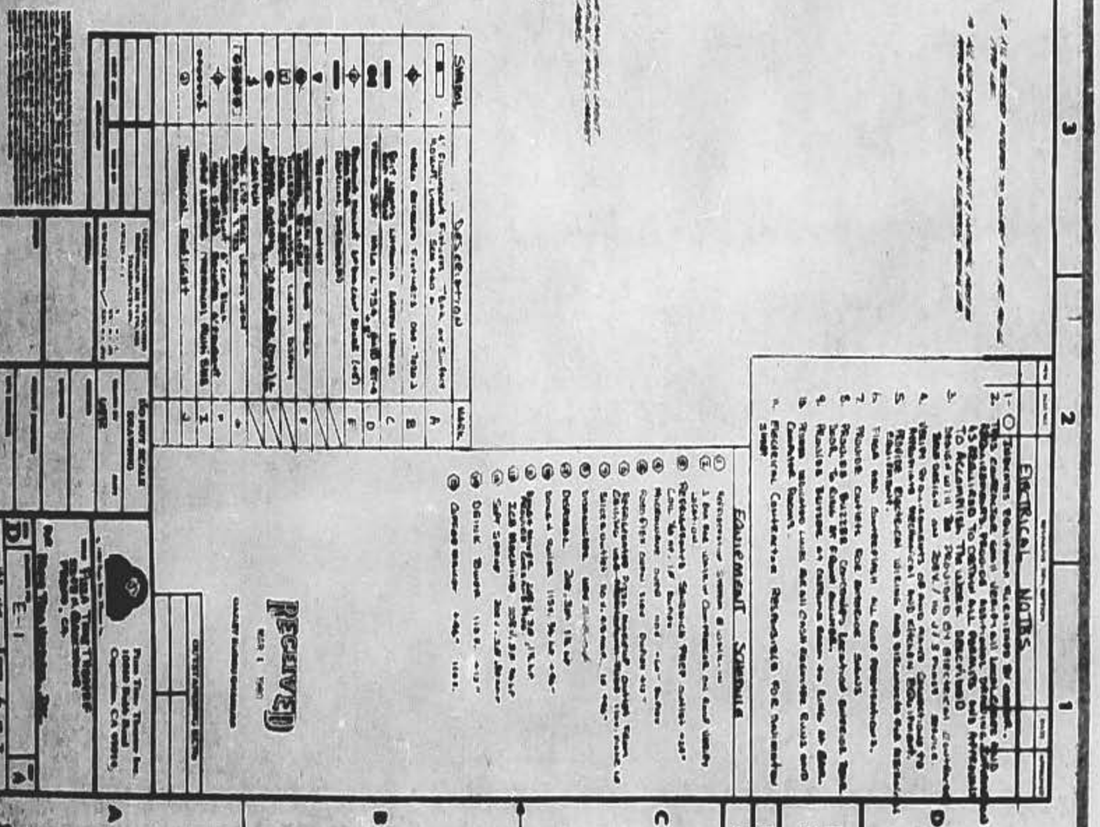

INTERIOR ONLY

PIZZA TIME THEATRE


OAKLEY KURISU OKAMURA
CIVIL & STRUCTURAL ENGINEERS